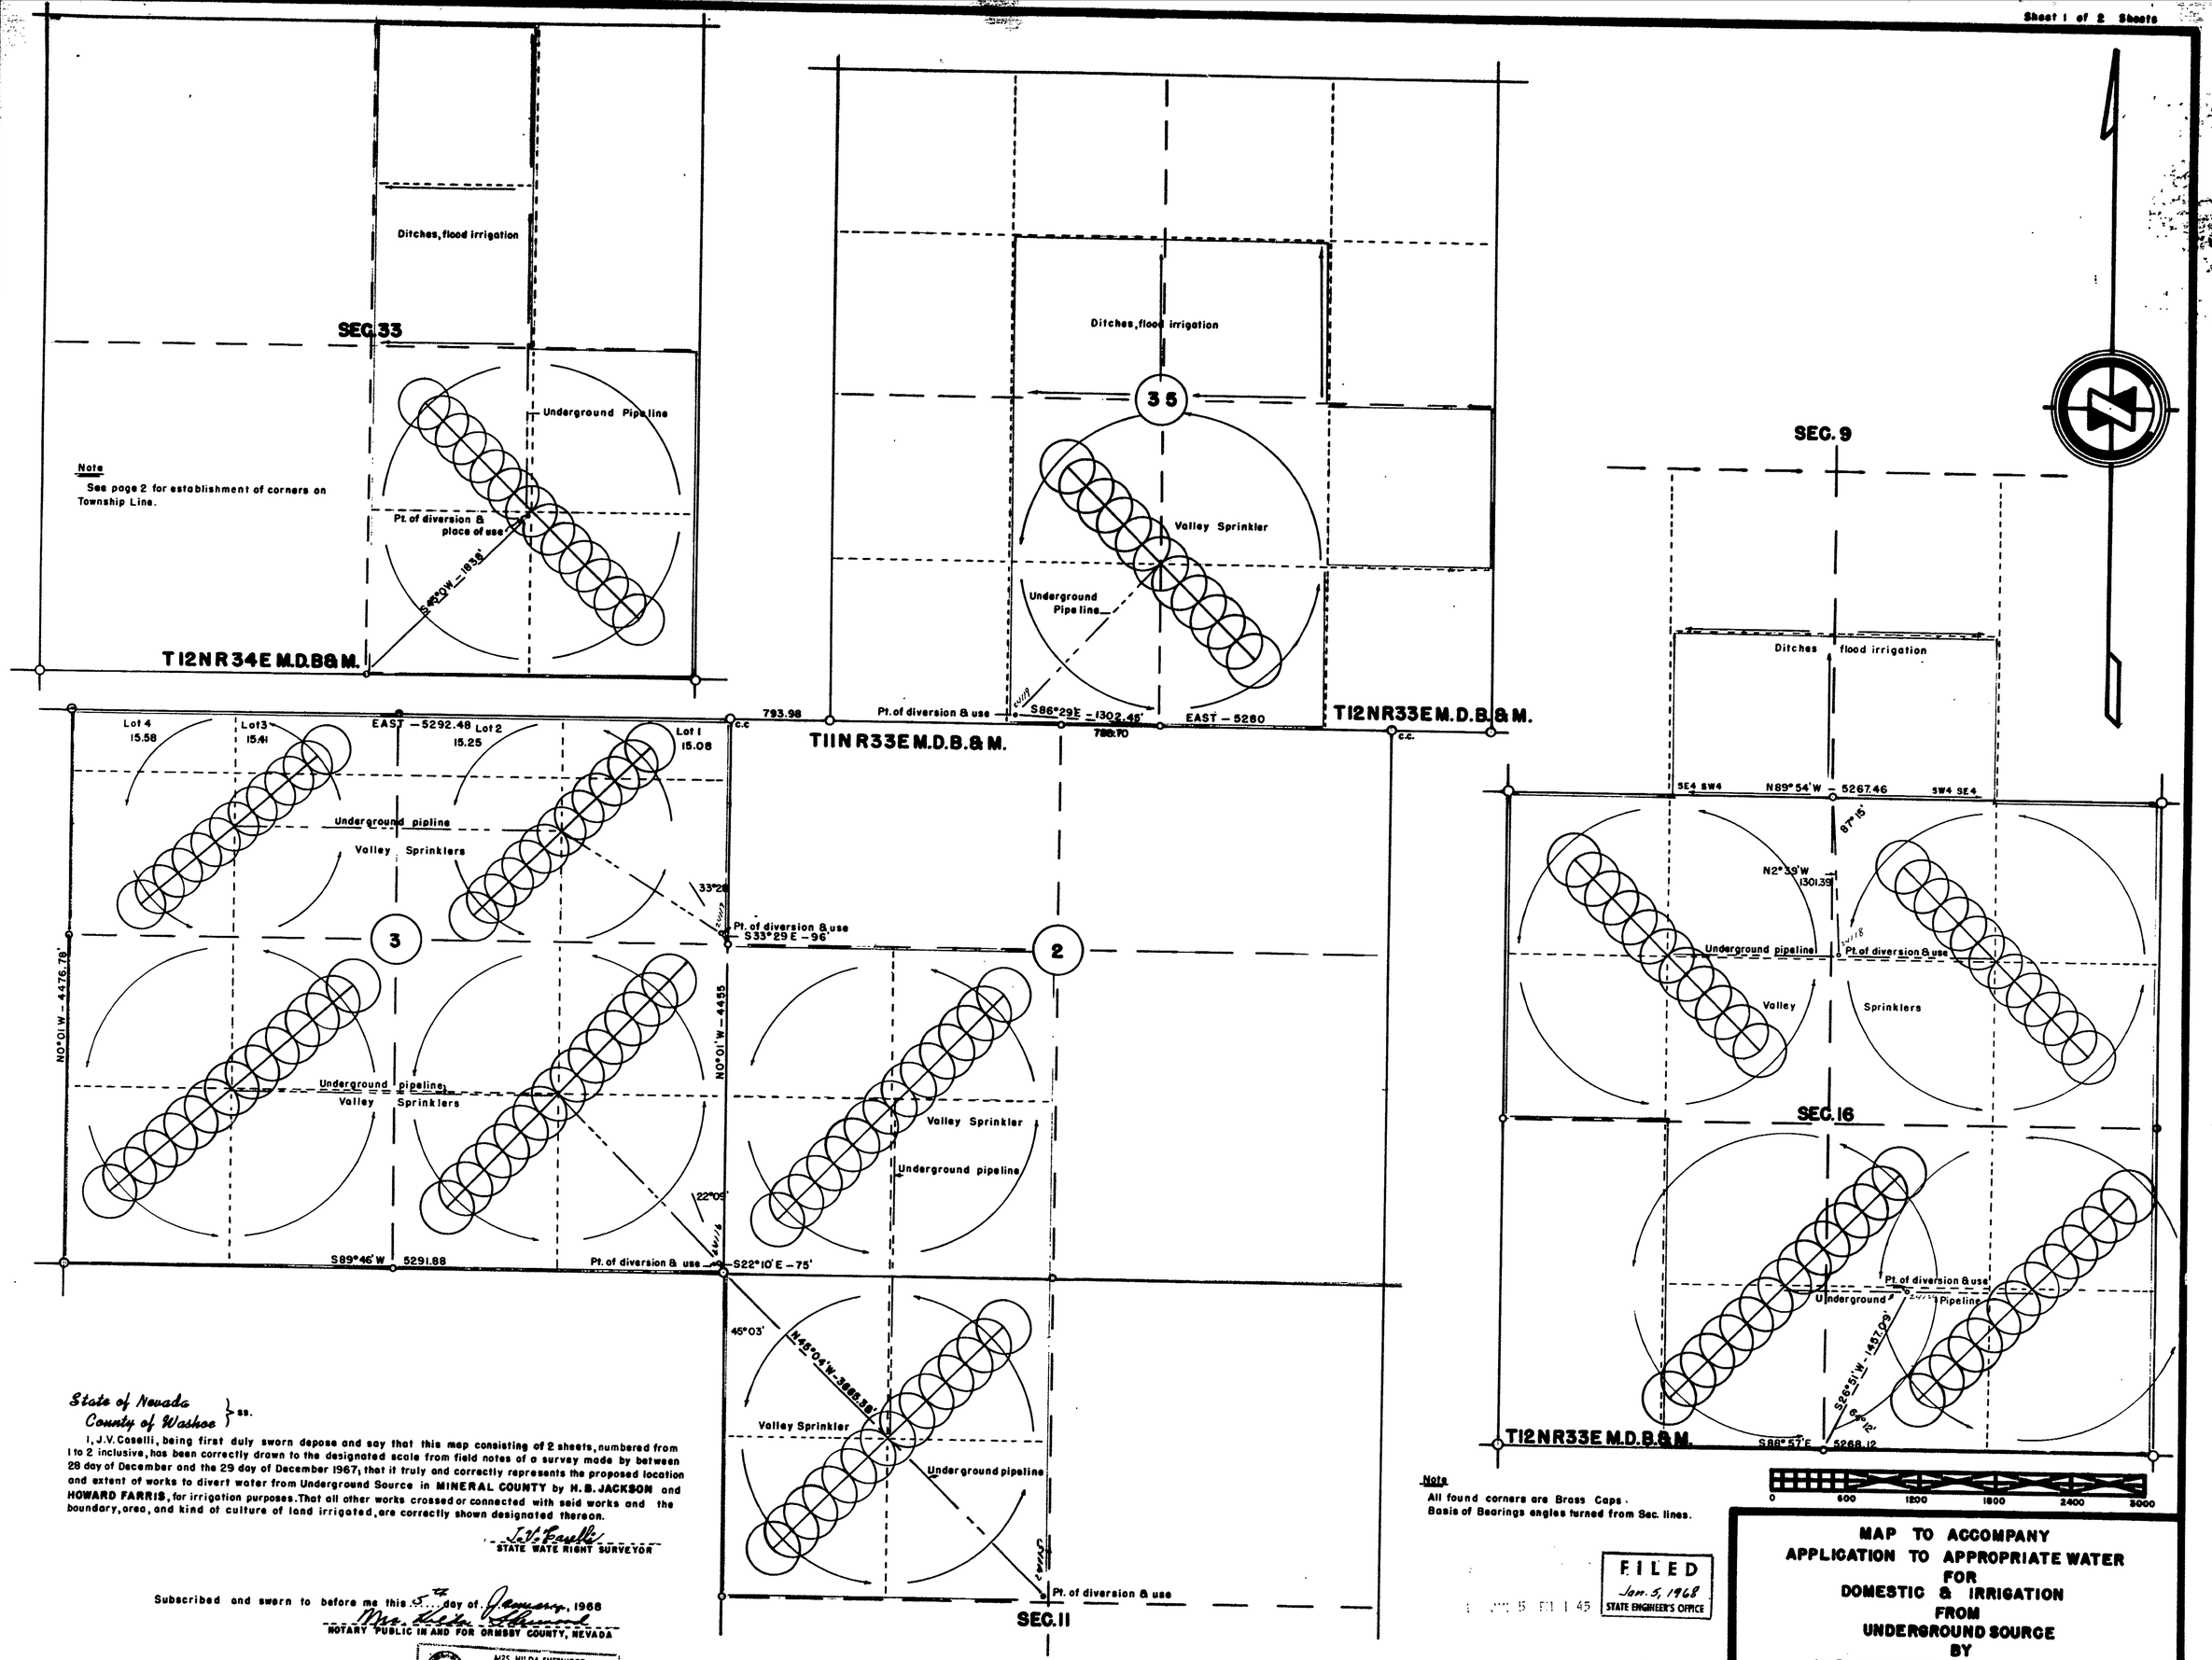

Note
See page 2 for establishment of corners on Township Line.

Note
All found corners are Brass Caps.
Basis of Bearings angles turned from Sec. lines.

State of Nevada
County of Washoe } ss.

I, J.V. Caselli, being first duly sworn depose and say that this map consisting of 2 sheets, numbered from 1 to 2 inclusive, has been correctly drawn to the designated scale from field notes of a survey made by between 28 day of December and the 29 day of December 1967, that it truly and correctly represents the proposed location and extent of works to divert water from Underground Source in MINERAL COUNTY by H.B. JACKSON and HOWARD FARRIS, for irrigation purposes. That all other works crossed or connected with said works and the boundary, area, and kind of culture of land irrigated, are correctly shown designated thereon.

J.V. Caselli
STATE WATE RIGHT SURVEYOR

Subscribed and sworn to before me this 5th day of January, 1968

Mrs. Hilda Sherwood
NOTARY PUBLIC IN AND FOR ORMSBY COUNTY, NEVADA

MRS. HILDA SHERWOOD
Notary Public — State of Nevada
Ormsby County
My Commission Expires July 1, 1969

FILED
Jan. 5, 1968
STATE ENGINEER'S OFFICE

MAP TO ACCOMPANY
APPLICATION TO APPROPRIATE WATER
FOR
DOMESTIC & IRRIGATION
FROM
UNDERGROUND SOURCE
BY
H.B. JACKSON & HOWARD FARRIS

SCALE 1" = 600 FT.
SPARKS, NEVADA

SURVEYED BY —
J.V. CASELLI
RENO, NEVADA

26476 26475 26474 26473

24300 24120 24119 24118 24117 24116 24115 24114 24113 24112

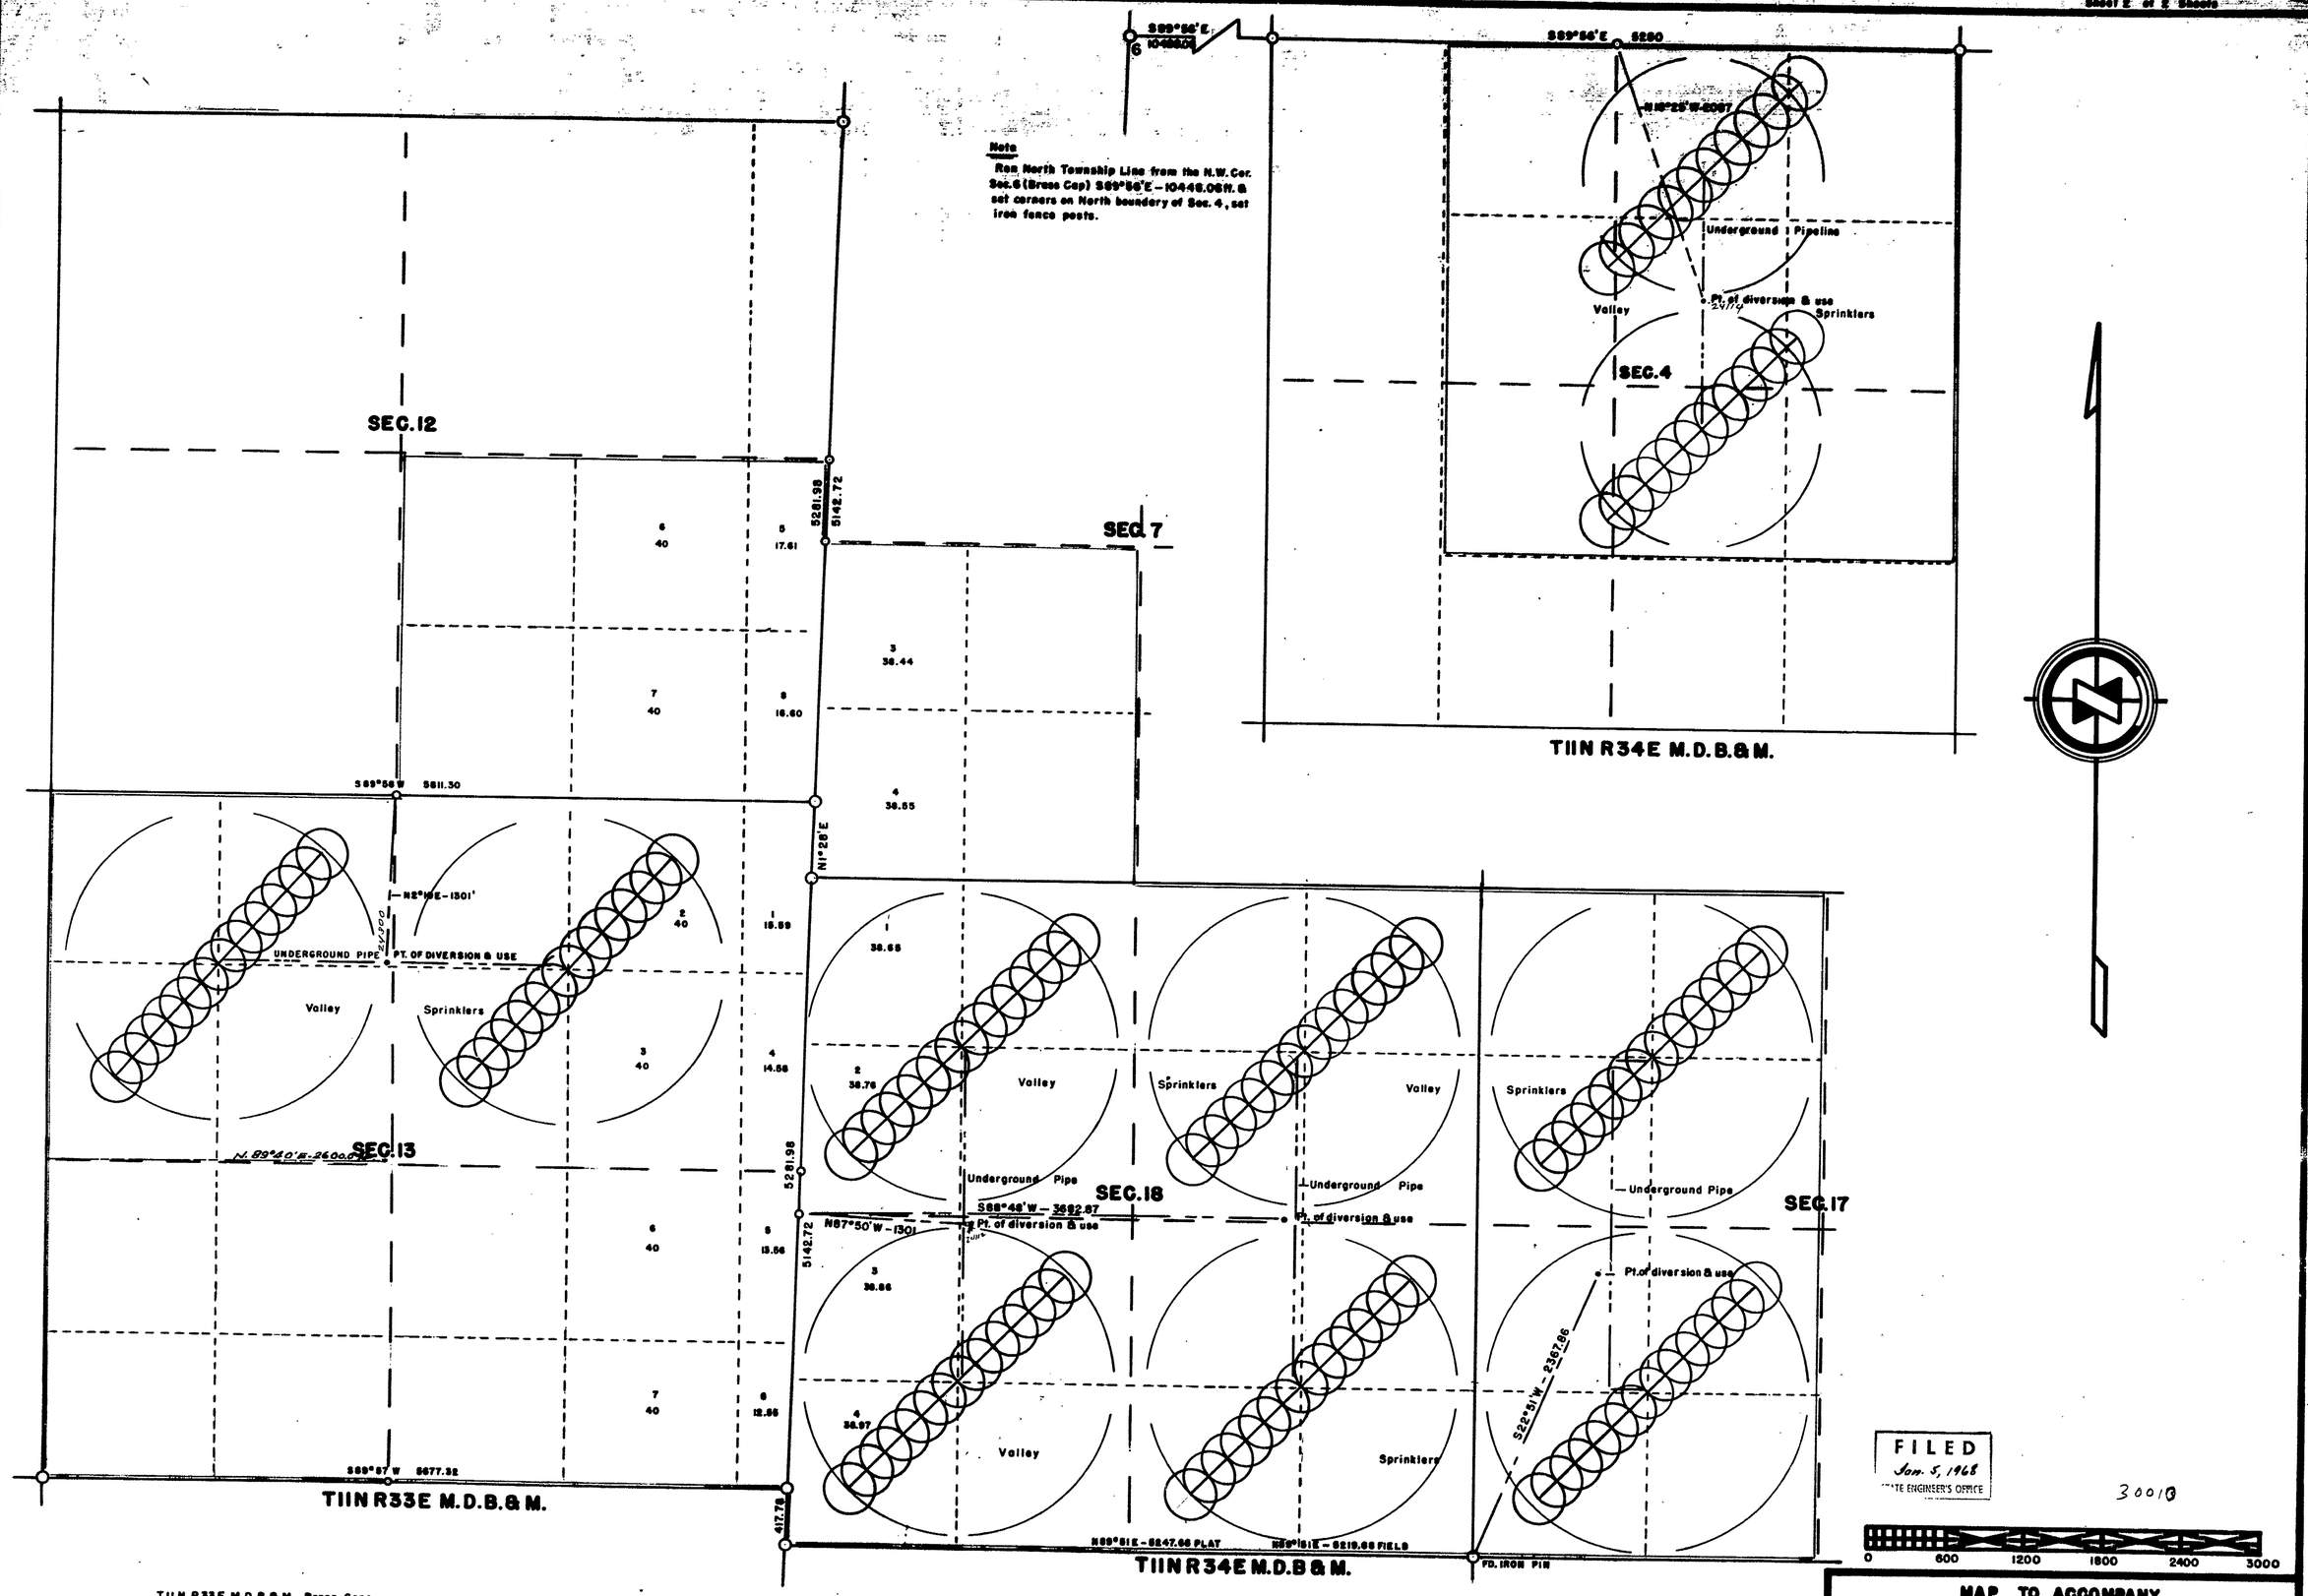

Note

Run North Township Line from the N.W. Cor. Sec.6 (Brass Cap) S89°56'E-10446.06ft. & set corners on North boundary of Sec. 4, set iron fence posts.

T11N R33E M.D.B.&M. Brass Caps

T11N R34E M.D.B.&M. B.L.M. unable to find corners in this Township believe original survey fraudulent

FILED
Jan. 5, 1968
STATE ENGINEER'S OFFICE

30010

1968 JAN 5 PM 1 45

MAP TO ACCOMPANY
APPLICATION TO APPROPRIATE WATER
PERMISSION TO CHANGE POINT OF DIVERSION
AND PLACE OF USE
FOR
DOMESTIC & IRRIGATION
FROM
UNDERGROUND SOURCE
BY
H.B. JACKSON & HOWARD FARRIS
SPARKS, NEVADA

SCALE 1"=600 FT.

26476 26475 26474 26473

24300 24120 24119 24118 24117 24116 24115 24114 24113 24112