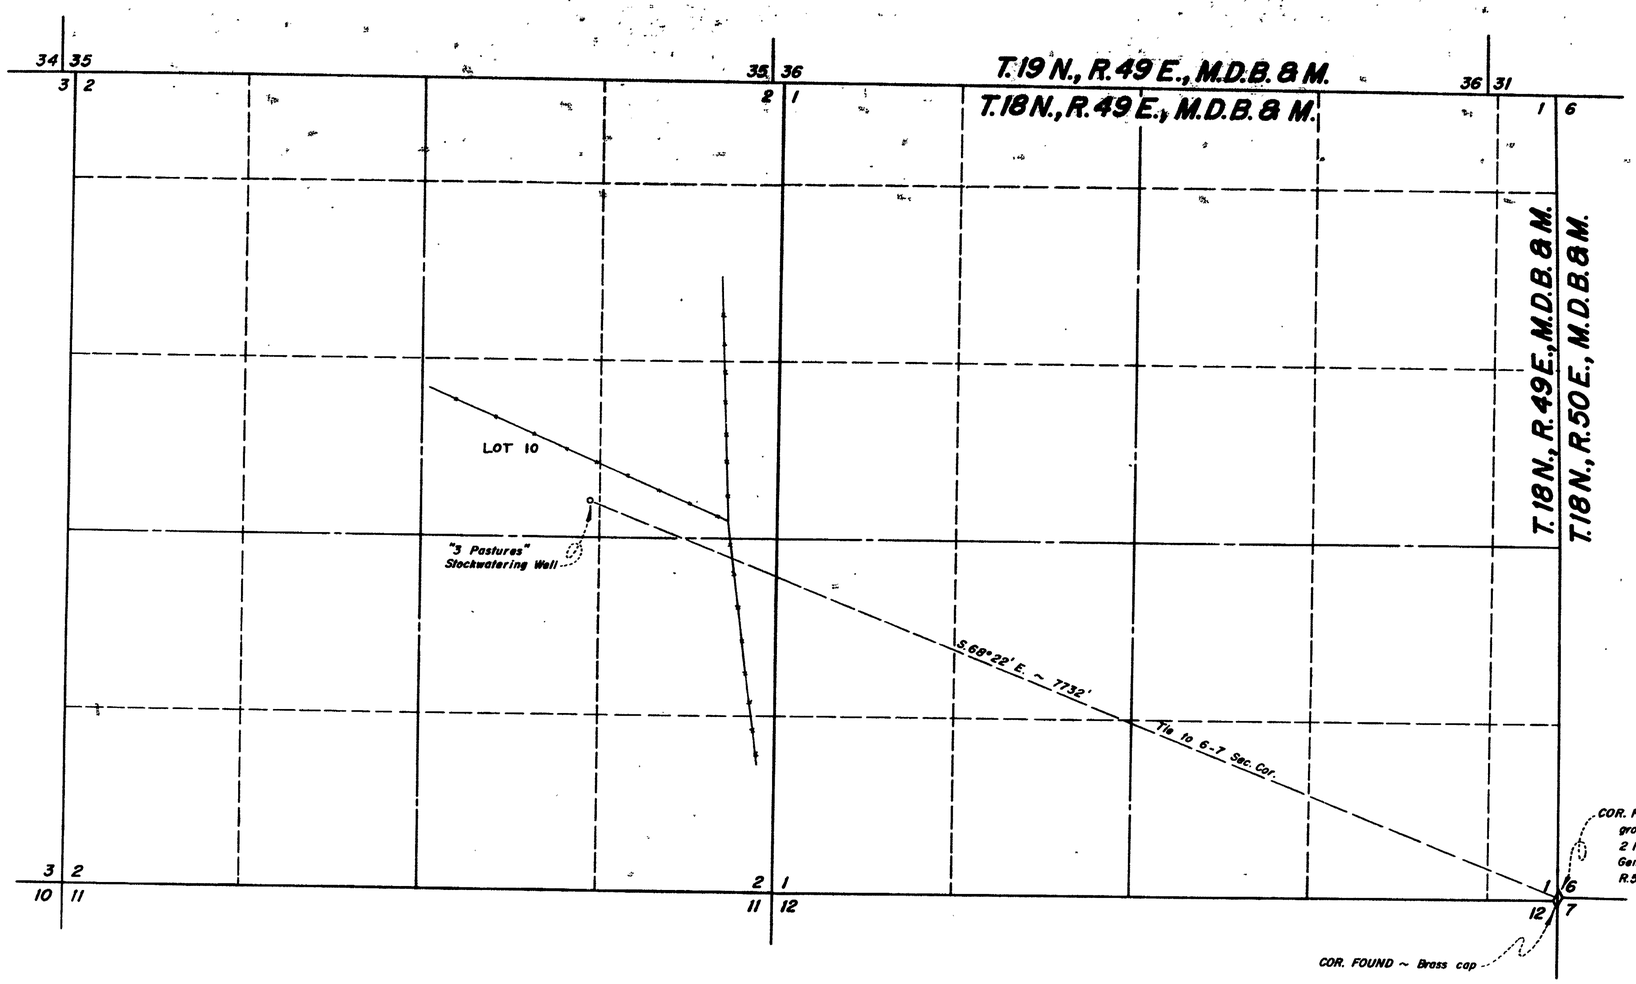

STATE OF NEVADA } s.s.
County of White Pine

I, Robert W. Millard, being first duly sworn, depose and say that this map, consisting of one sheet, has been correctly drawn to the designated scale from field notes of a survey made under my supervision and direction between the 2nd day and 4th day of August, 1967; that it truly and correctly represents the proposed location and extent of the works used to divert water from underground sources by Eureka Ranch Company for stockwatering and domestic purposes. That the proposed point of diversion, the approximate location and size of the diverting channel or other conduit, the place and manner of use, and the location and names of all other works or streams which are crossed by, or connected with the said works, are fully and correctly designated thereon.

State Water Right Surveyor

Subscribed and sworn to before me this 7th day of August, 1967.

Notary Public in and for White Pine County, Nevada.

BEVERLY PANATOPOULOS
Notary Public — State of Nevada
White Pine County
My Commission Expires Jan. 16, 1971

N

0 600 1200 1800 2400
Scale ~ 1" = 600'

CERTIFICATE No. 6847 ISSUED 10-25-68

FILED
Oct. 5, 1967
STATE ENGINEER'S OFFICE

M-6 #2

MILLARD-SPINK ASSOCIATES, INC.

DATE	DESCRIPTION

FIELD J D S	DESIGN	DR'G. No.
DETAIL R A B	TRACING R A B / I A N	FILE No.
CALC.	CHECK	
COMP.	APPROVED	

MAP TO ACCOMPANY APPLICATION TO APPROPRIATE WATER
FOR STOCKWATERING & DOMESTIC
BY EUREKA RANCH COMPANY
FROM UNDERGROUND SOURCES

REGISTERED ENGINEERS MILLARD-SPINK ASSOCIATES, INC. LAND SURVEYORS
AUGUST 1967 ELY · ELKO · RENO, NEVADA

24170