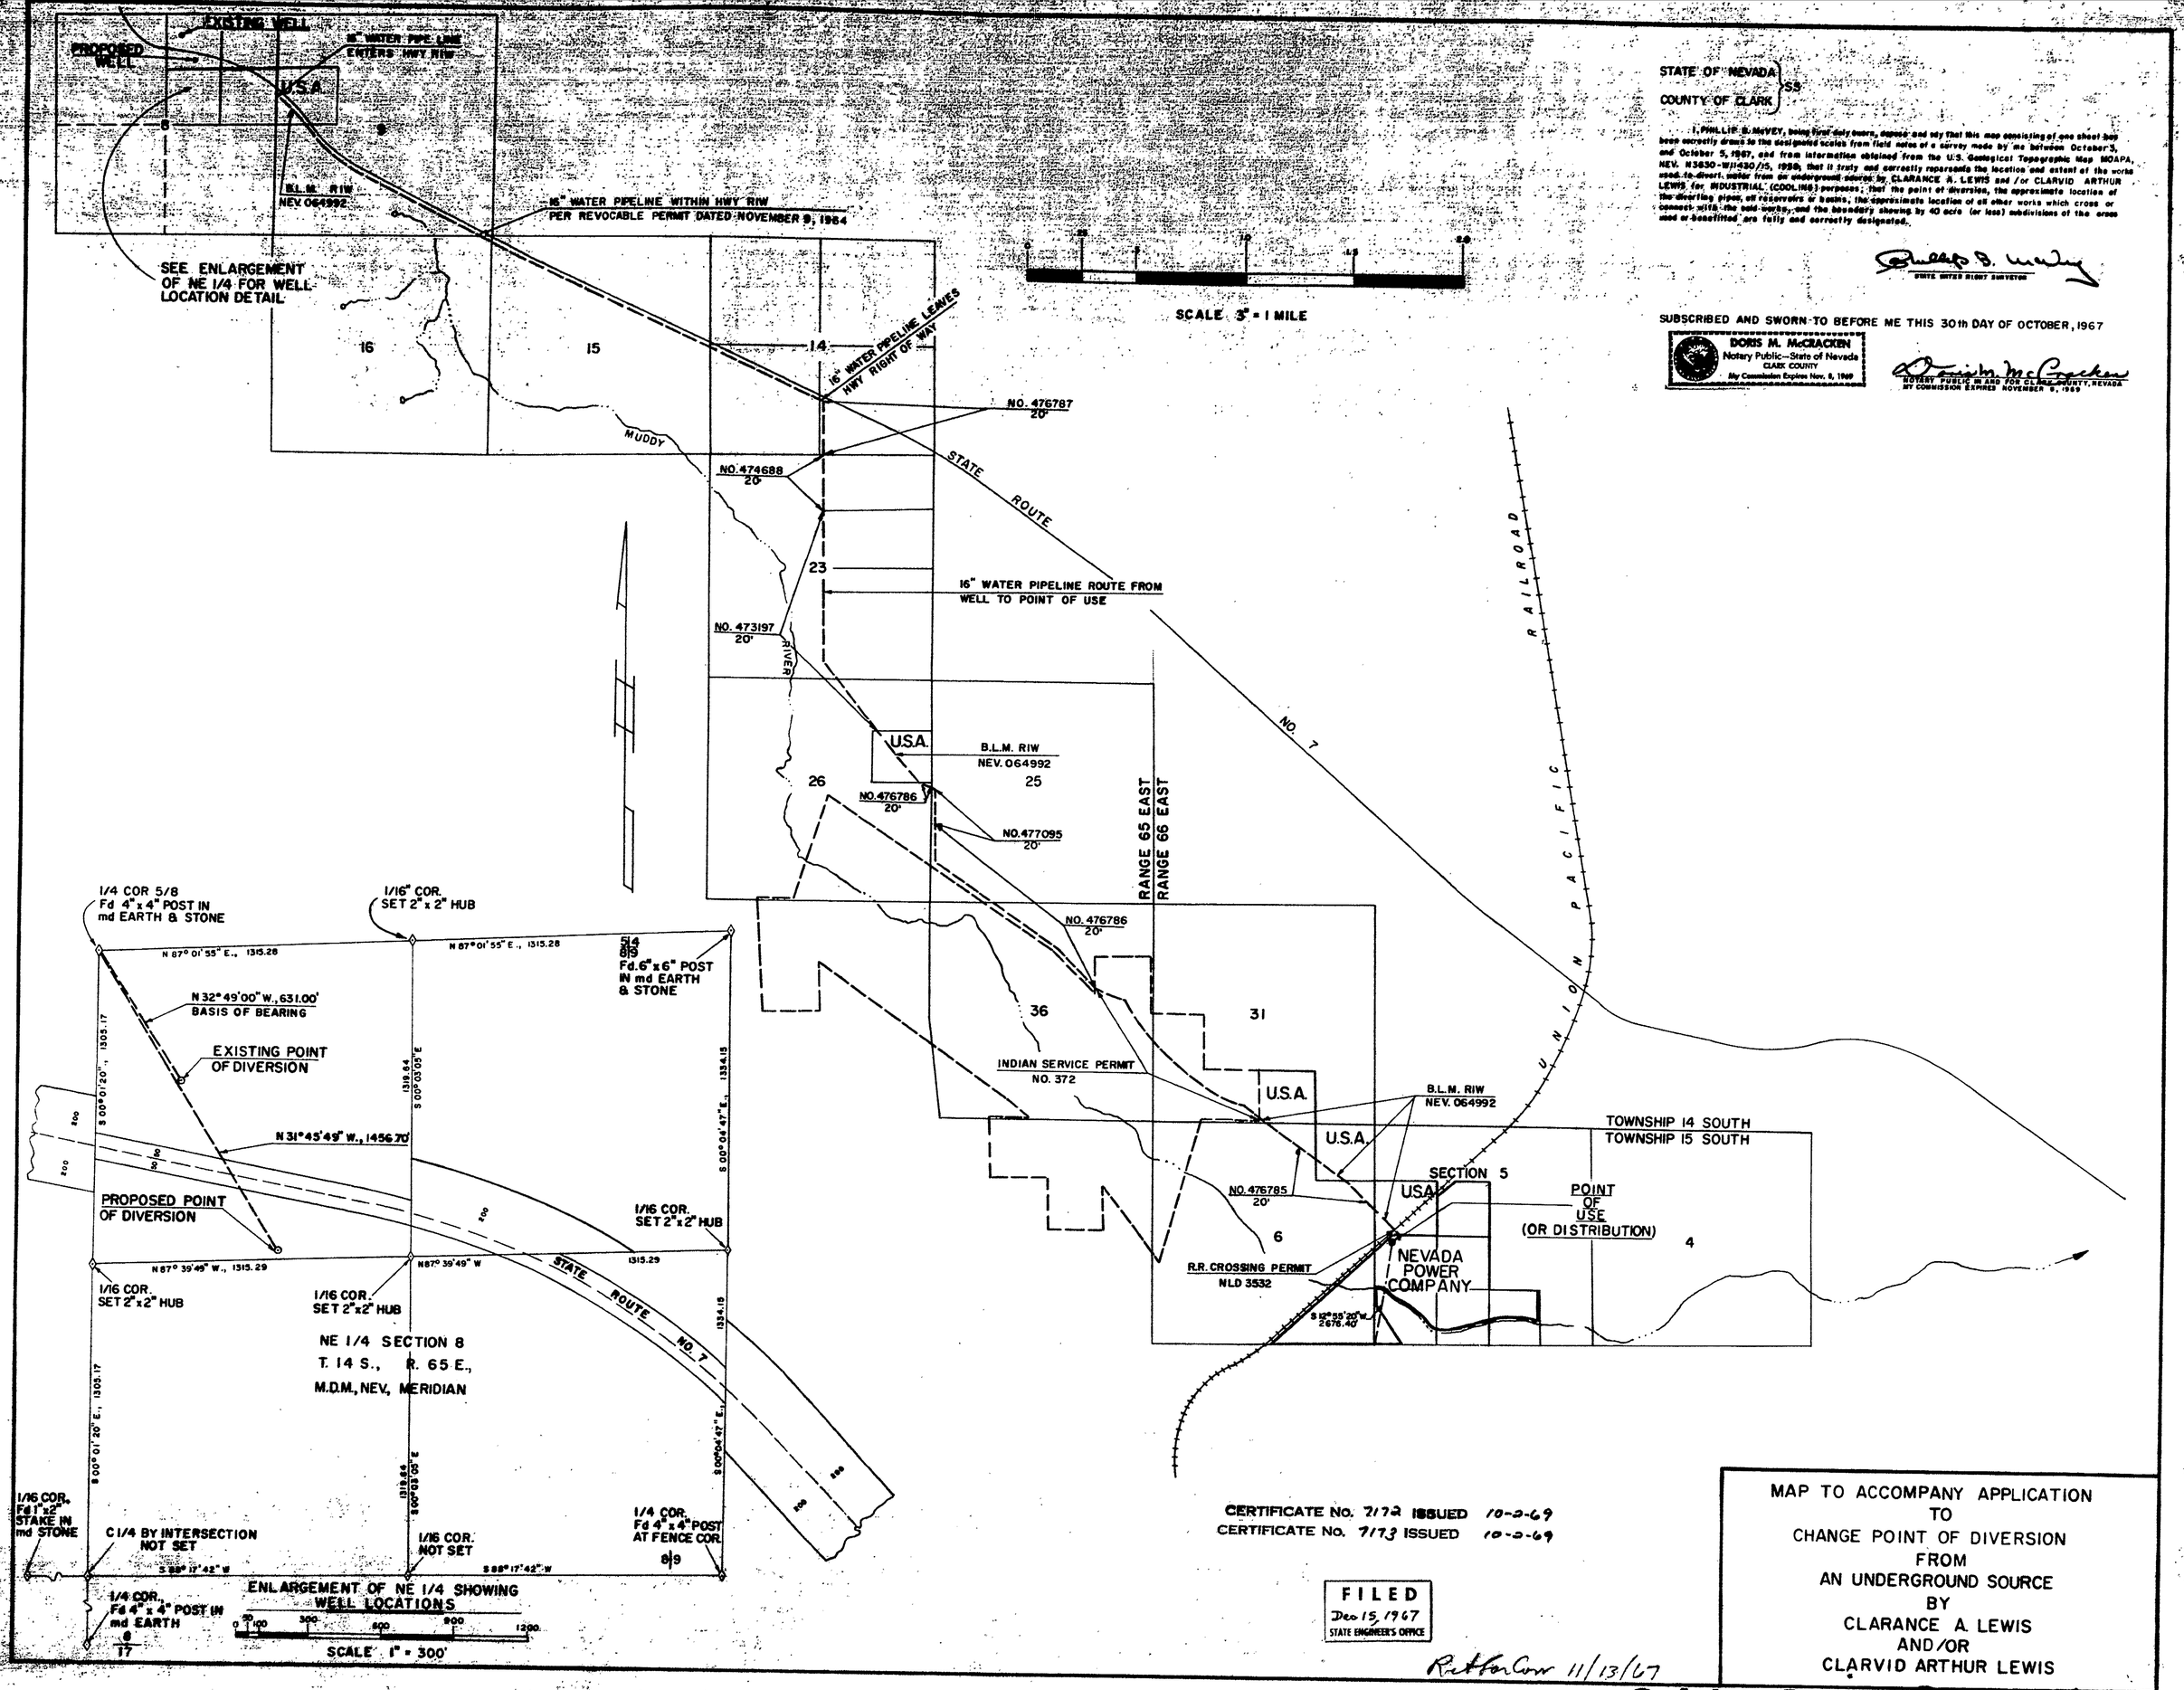

STATE OF NEVADA } SS
COUNTY OF CLARK }

I, PHILLIP B. McVEY, being first duly sworn, depose and say that this map consisting of one sheet has been correctly drawn to the designated scale from field notes of a survey made by me between October 3, and October 5, 1967, and from information obtained from the U.S. Geological Topographic Map MOAPA, NEV. N3630-W114030/15, 1958, that it truly and correctly represents the location and extent of the works used to divert water from an underground source by CLARANCE A. LEWIS and/or CLARVID ARTHUR LEWIS for INDUSTRIAL (COOLING) purposes; that the point of diversion, the approximate location of the diverting pipes, all reservoirs or basins, the approximate location of all other works which cross or connect with the said works, and the boundary showing by 40 acre (or less) subdivisions of the areas used or benefitted are fully and correctly designated.

Phillip B. McVey
STATE WATER RIGHT SURVEYOR

SUBSCRIBED AND SWORN TO BEFORE ME THIS 30th DAY OF OCTOBER, 1967

DORIS M. McCRACKEN
Notary Public—State of Nevada
CLARK COUNTY
My Commission Expires Nov. 8, 1969

Doris M. McCracken
NOTARY PUBLIC IN AND FOR CLARK COUNTY, NEVADA
MY COMMISSION EXPIRES NOVEMBER 8, 1969

CERTIFICATE No. 7172 ISSUED 10-2-69
CERTIFICATE No. 7173 ISSUED 10-2-69

FILED
Dec 15, 1967
STATE ENGINEER'S OFFICE

Ret for Corr 11/13/67

MAP TO ACCOMPANY APPLICATION
TO
CHANGE POINT OF DIVERSION
FROM
AN UNDERGROUND SOURCE
BY
CLARANCE A. LEWIS
AND/OR
CLARVID ARTHUR LEWIS

24186 24185