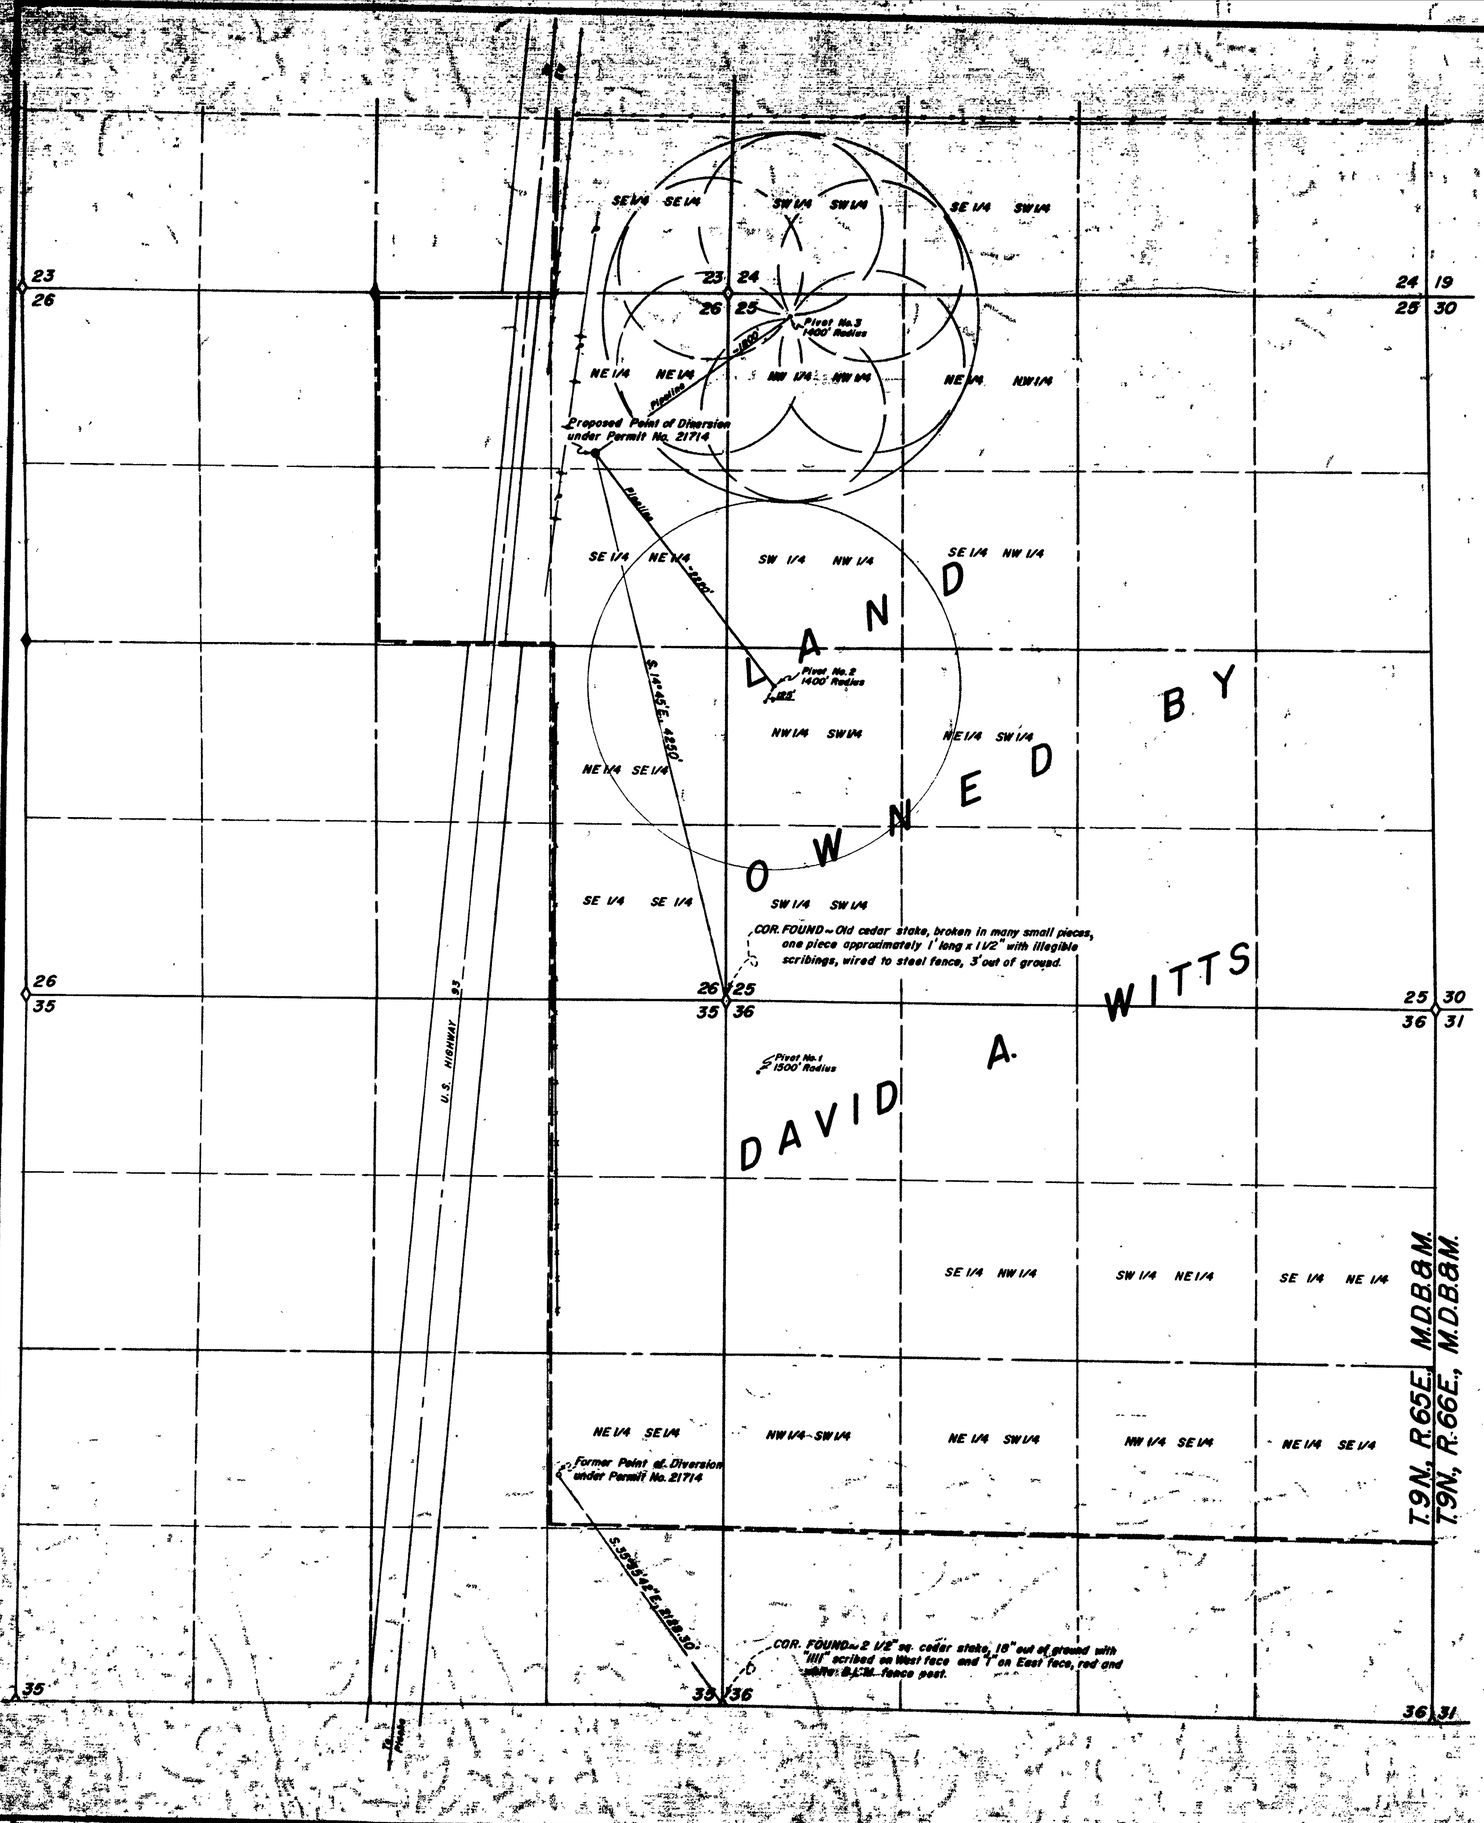

STATE OF NEVADA }
County of White Pine } ss.

I, Robert W. Millard, being first duly sworn, depose and say that this map, consisting of one sheet, has been correctly drawn to the designated scale from field notes of a survey made under my supervision and direction between the 15th and 17th days of September, 1967; that it truly and correctly represents the proposed location and extent of the works used to divert water from underground source in Lincoln County by DAVID A. WITTS for irrigation & domestic purposes. That the proposed point of diversion, the approximate location and size of the diverting channel, all reservoirs or basins, the location and names of all other works which will cross or connect with the proposed works, and the boundary of all lands, showing by 40-acre subdivisions the areas proposed to be irrigated, are fully and correctly designated thereon.

Robert W. Millard
State Water Right Surveyor

Subscribed and sworn to before me this 24th day of October, 1967.

Beverly Panatopoulos
Notary Public in and for White Pine County, Nevada.

BEVERLY PANATOPOULOS
Notary Public — State of Nevada
White Pine County
My Commission Expires Jan. 16, 1971

0 600 1200 1800 2400
Scale ~ 1" = 600'

FILED
Oct. 30, 1967
STATE ENGINEER'S OFFICE

MILLARD-SPINK ASSOCIATES, INC.

DATE	DESCRIPTION

FIELD	DESIGN	INV. No.
DETAIL	TRACED	FILE No.
CALC.	CHECK	
COMP.	APPROVED	

MAP TO ACCOMPANY APPLICATION
TO CHANGE POINT OF DIVERSION, PLACE & MANNER OF USE
UNDER PERMIT No. 21714

FOR IRRIGATION & DOMESTIC
BY DAVID A. WITTS
FROM UNDERGROUND SOURCES

REGISTERED ENGINEERS MILLARD-SPINK ASSOCIATES, INC. LAND SURVEYORS
ELY · ELKO · RENO, NEVADA

24194