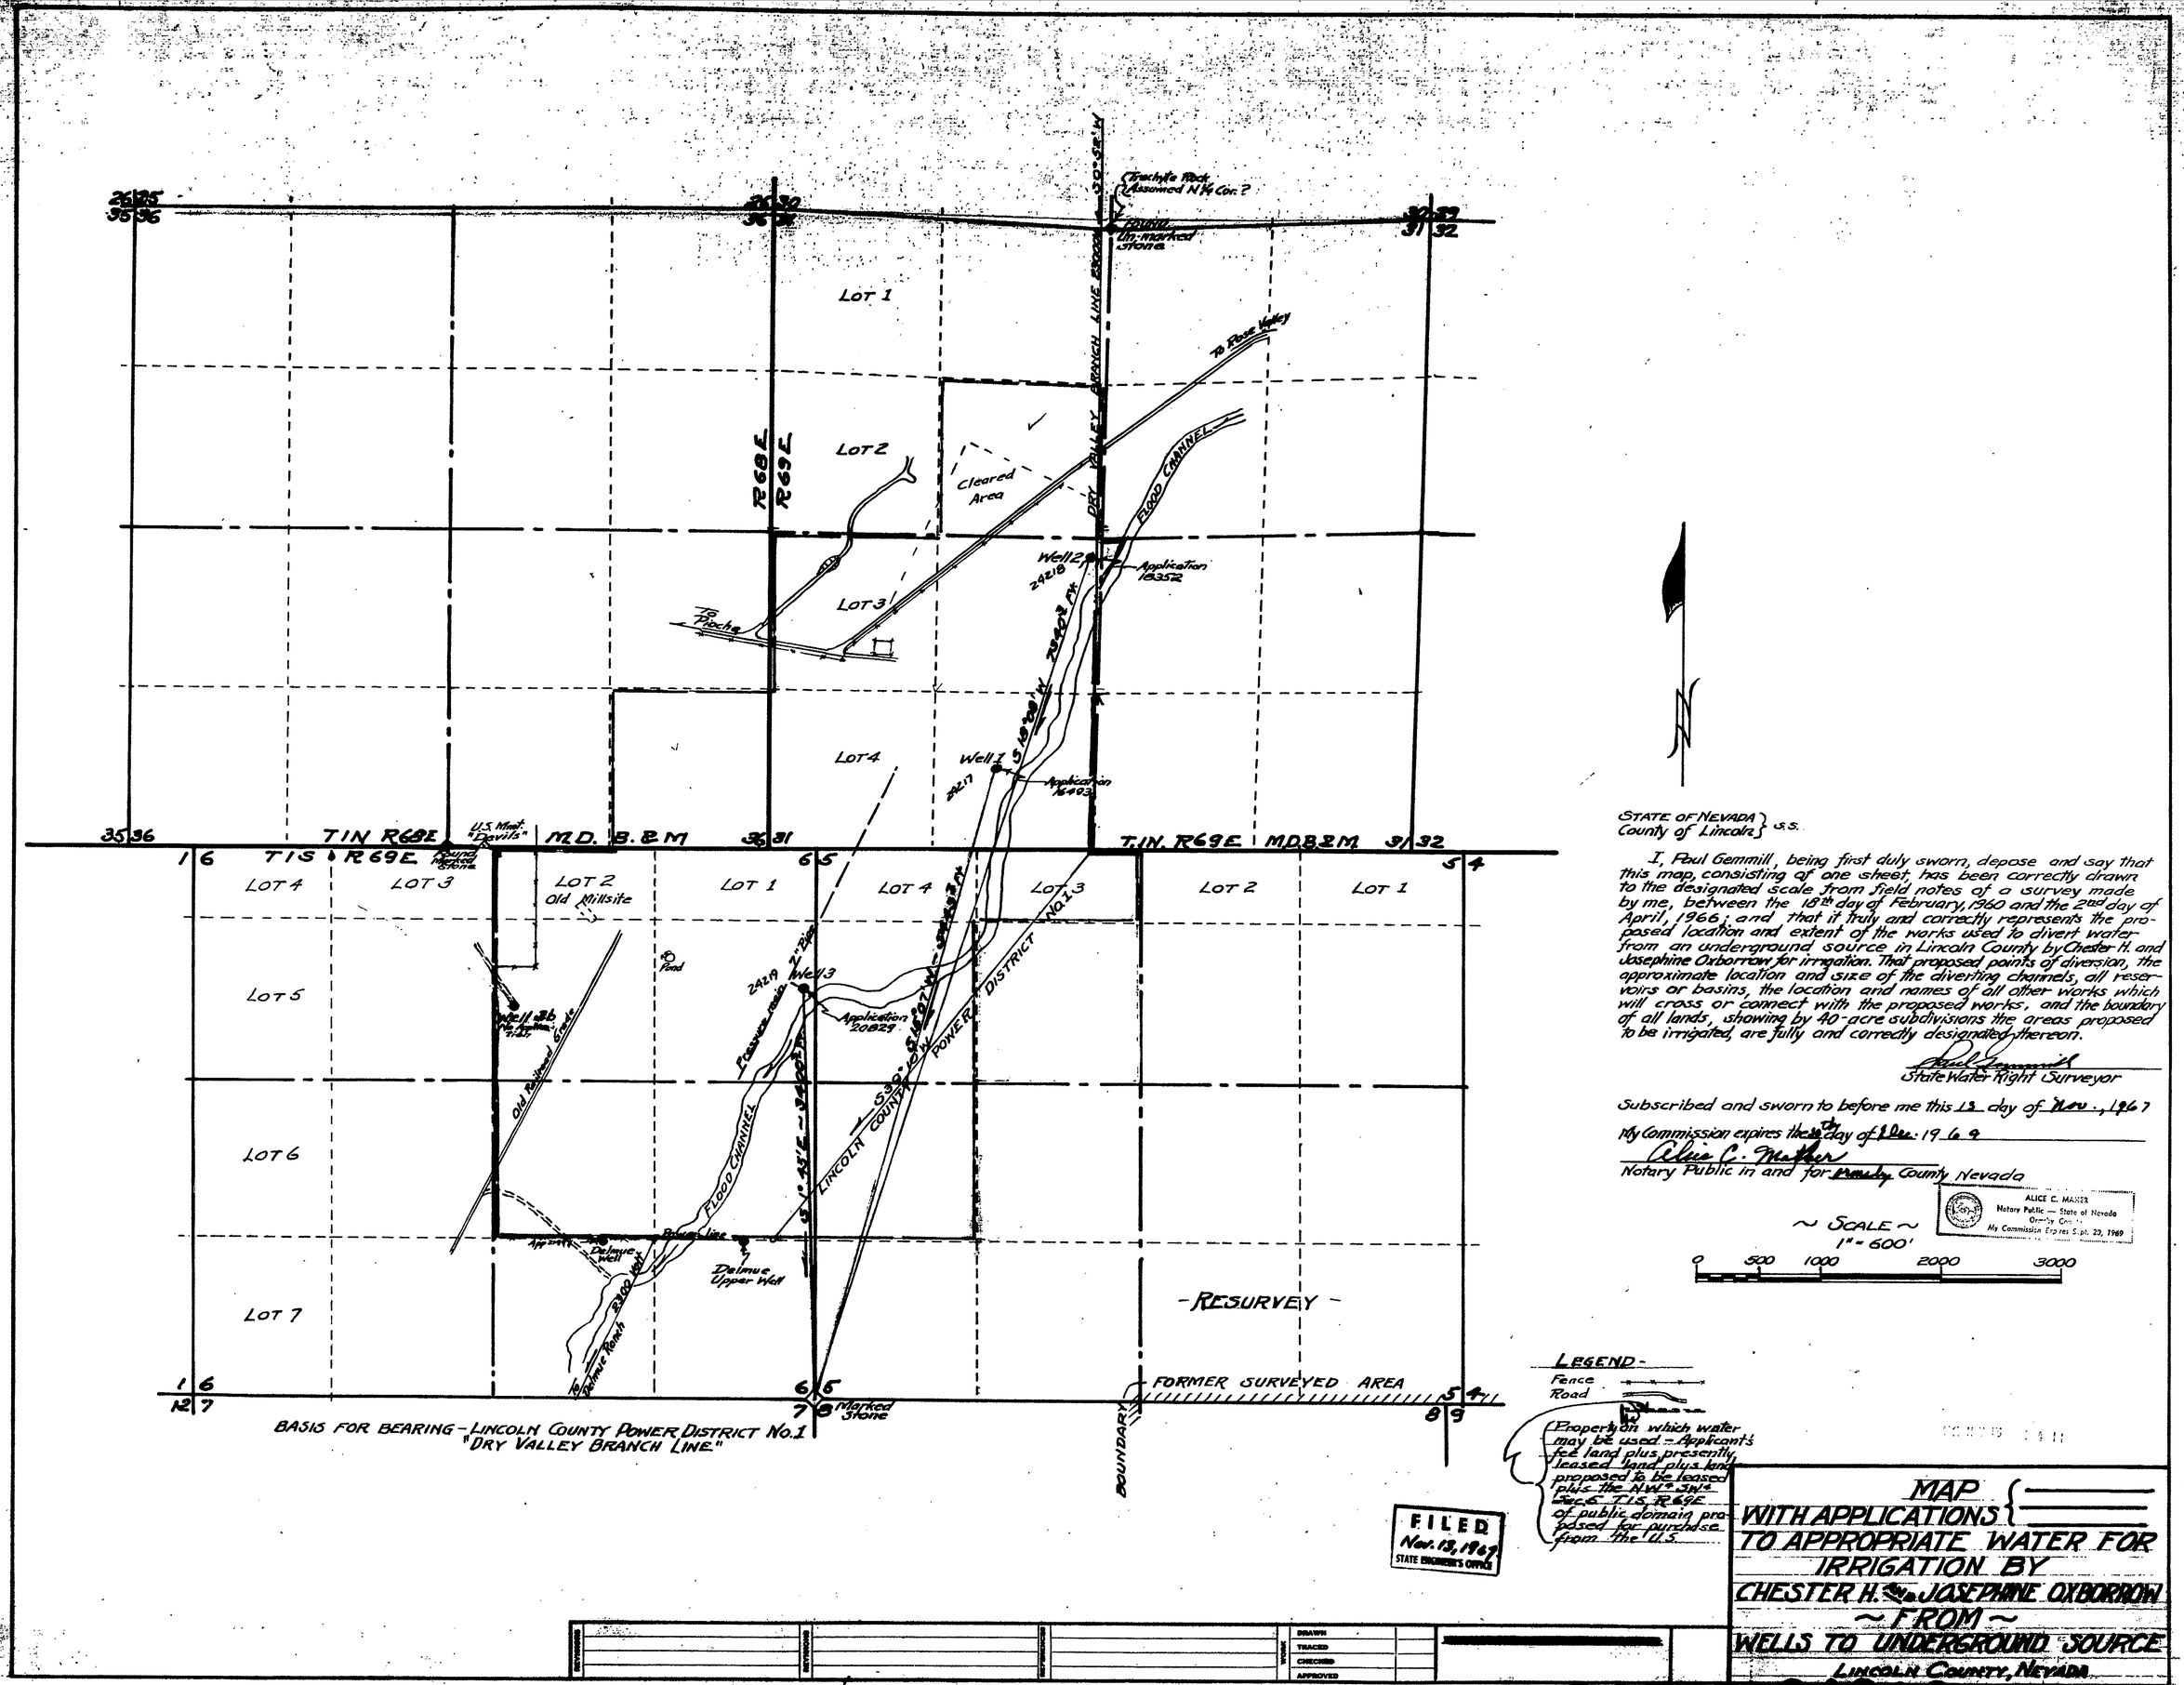

STATE OF NEVADA }
County of Lincoln } S.S.

I, Paul Gemmill, being first duly sworn, depose and say that this map, consisting of one sheet, has been correctly drawn to the designated scale from field notes of a survey made by me, between the 18th day of February, 1960 and the 2nd day of April, 1966; and that it truly and correctly represents the proposed location and extent of the works used to divert water from an underground source in Lincoln County by Chester H. and Josephine Oxborrow for irrigation. That proposed points of diversion, the approximate location and size of the diverting channels, all reservoirs or basins, the location and names of all other works which will cross or connect with the proposed works, and the boundary of all lands, showing by 40-acre subdivisions the areas proposed to be irrigated, are fully and correctly designated thereon.

Paul Gemmill
State Water Right Surveyor

Subscribed and sworn to before me this 13 day of Nov., 1967

My Commission expires the 20th day of Dec. 1969

Alice C. Maher
Notary Public in and for Ormsby County Nevada

ALICE C. MAHER
Notary Public — State of Nevada
Ormsby County
My Commission Expires Sept. 20, 1969

~ SCALE ~
1" = 600'
0 500 1000 2000 3000

LEGEND -
Fence
Road
Property on which water may be used - Applicant's fee land plus presently leased land plus land proposed to be leased plus the NW¼ SW¼ Sec. 5 T1S R69E of public domain proposed for purchase from the U.S.

FILED
Nov. 13, 1967
STATE ENGINEER'S OFFICE

MAP WITH APPLICATIONS TO APPROPRIATE WATER FOR IRRIGATION BY CHESTER H. AND JOSEPHINE OXBORROW ~ FROM ~ WELLS TO UNDERGROUND SOURCE
LINCOLN COUNTY, NEVADA

DRAWN
TRACED
CHECKED
APPROVED

24219 24218 24217