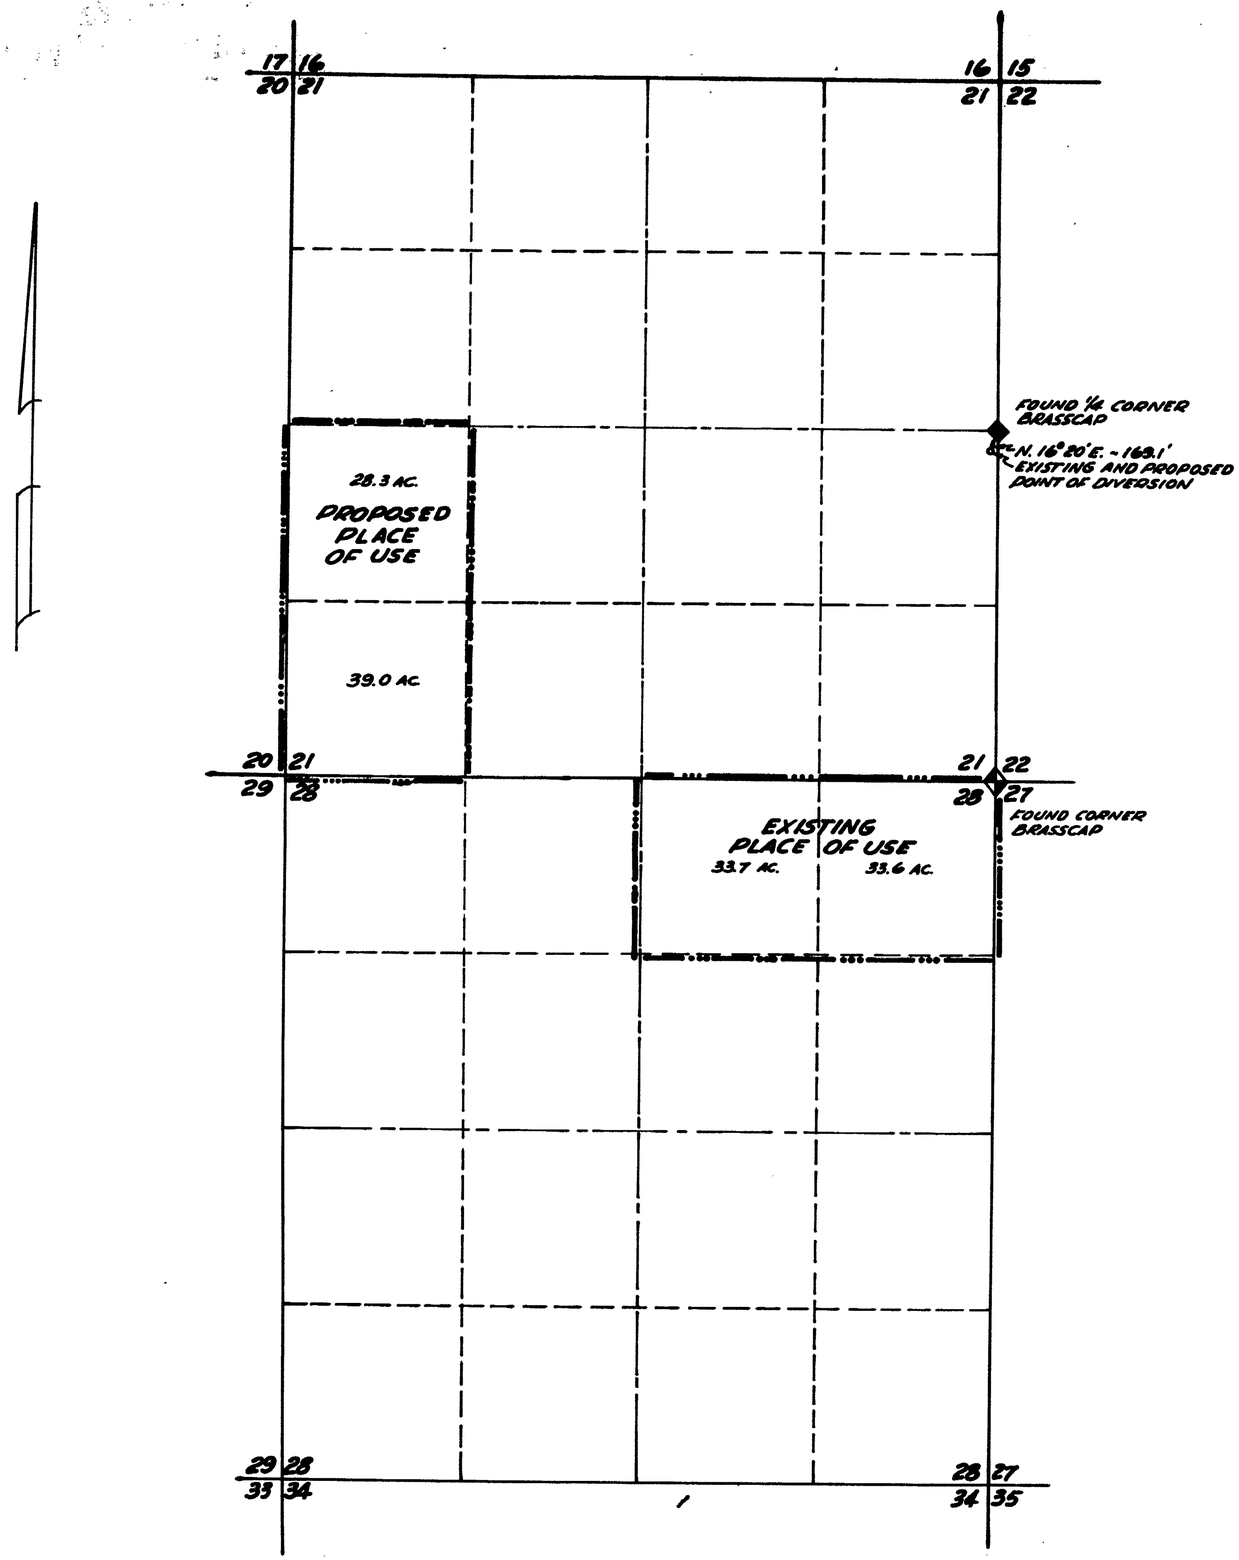

T. 43N., R. 37E., M.D.B.&M.

STATE OF NEVADA
COUNTY OF HUMBOLDT } S.S.

I, CHARLES C. ARMUTH, JR., BEING FIRST DULY SWORN, DEPOSE AND SAY THAT THIS MAP, CONSISTING OF ONE SHEET, HAS BEEN CORRECTLY DRAWN TO THE DESIGNATED SCALE FROM FIELD NOTES OF A SURVEY MADE BY ME ON THE 4TH DAY OF DECEMBER, 1966; THAT IT TRULY AND CORRECTLY REPRESENTS THE EXISTING POINT OF DIVERSION AND PLACE OF USE UNDER PERMIT NO. 23574 AND THE EXTENT OF WORKS USED TO DIVERT WATER FROM UNDERGROUND IN HUMBOLDT COUNTY BY CHARLES W. JORDAN FOR IRRIGATION PURPOSES. THAT THE EXISTING AND PROPOSED POINT OF DIVERSION, THE APPROXIMATE LOCATION AND SIZE OF THE DIVERTING CHANNEL, ALL RESERVOIRS OR BASINS, THE LOCATION AND NAMES OF ALL OTHER WORKS WHICH WILL CROSS OR CONNECT WITH THE PROPOSED WORKS, AND THE BOUNDARY OF ALL LANDS, SHOWING BY 40-ACRE SUBDIVISIONS THE AREA PROPOSED TO BE IRRIGATED, ARE FULLY AND CORRECTLY DESIGNATED THEREON.

Charles C. Armuth Jr.
STATE WATER RIGHT SURVEYOR

SUBSCRIBED AND SWORN TO BEFORE ME THIS 7TH DAY OF NOVEMBER, 1967.

James A. Callahan
NOTARY PUBLIC IN AND FOR HUMBOLDT COUNTY, NEVADA.

JAMES A. CALLAHAN
NOTARY PUBLIC, STATE OF NEVADA
HUMBOLDT COUNTY
My Commission Expires Feb. 28, 1971

SCALE: 1" = 600'

FILED
Nov. 29, 1967
STATE ENGINEER'S OFFICE

MAP
TO ACCOMPANY APPLICATION TO CHANGE A PORTION OF THE PLACE OF USE OF WATER HERETOFORE APPROPRIATED UNDER APPLICATION 23574
FROM UNDERGROUND
BY CHARLES W. JORDAN
FOR IRRIGATION

24231

25081 24231