Section	Sub Div	Twp	Range	Acres	Cult	Date 1st Cult.
2	[illegible]	27N.	43E	2.65	Grain	
"	[illegible]	"	"	25.73	"	
"	[illegible]	"	"	23.8	"	
"	[illegible]	"	"	36.2	"	
Total				88.38		

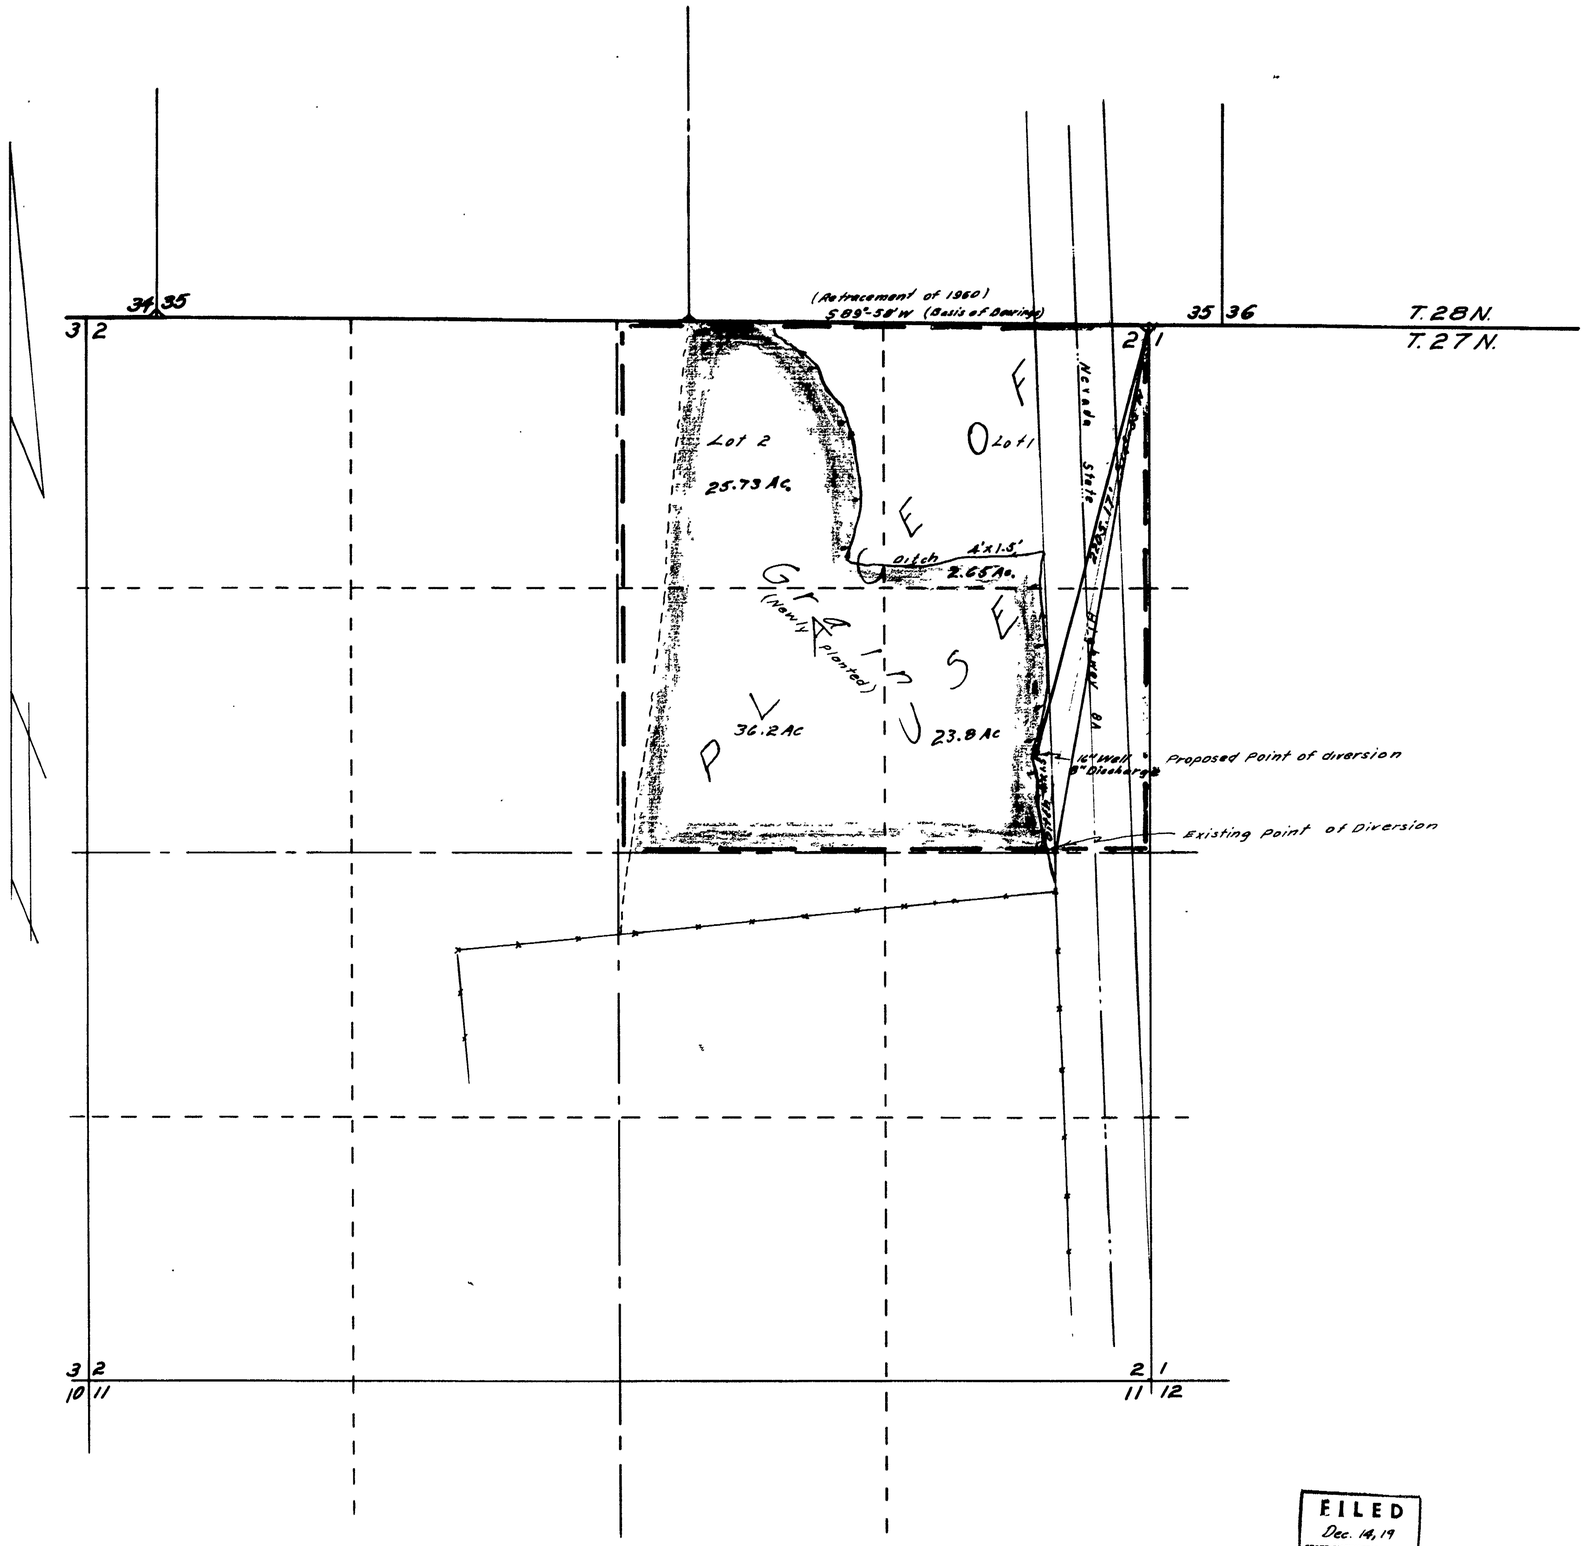

T. 27 N., R. 43 E., M.D.B.&M.

STATE OF NEVADA
COUNTY OF HUMBOLDT } ss.

I, J.R. Caldwell, being first duly sworn, depose and say that this map has been correctly drawn from field notes of a survey made by me on the 3rd day of June, 1967, that it truly and correctly represents the location and extent of the works to divert water from an underground source in Lander County, by Loren M. Rice for irrigation and domestic purposes under Application No 19372. That the point of diversion, the location, size of the diverting channel, location and description of all measuring devices, the location and extent of lands owned or controled by the applicant upon which water applied for under Application 19372 is used, together with the area and kind of culture in each 40-acre sub-division, and the location and names of all other works or streams which are crossed by or connected with said works are fully and correctly designated thereon.

J R Caldwell
State Water Right Surveyor

REGISTERED LAND SURVEYOR - STATE OF NEVADA
J. R. CALDWELL
No. 626

Subscribed and sworn to before me this 20th day of June 1967.

Tonie Blade
Notary Public in and for Humboldt County, Nevada

TONIE BLADE
Notary Public in and for Humboldt County
My Commission Expires Feb. 1, 1971

Scale 1" = 400'

400 0 400 800 1200 1600

30956 - Cancelled 3/28/77

FILED
Dec. 14, 19
STATE ENGINEER'S OFFICE

MAP
TO ACCOMPANY PROOF OF BENIFICAL USE, CHANGE THE POINT OF DIVERSION AND APPLICATION TO APPROPRIATE WATER
UNDER APPLICATION No. 19372
For: Irrigation & Domestic
By: Loren M. Rice
From: An Underground Source
In: Lander County, Nevada

24232

24232