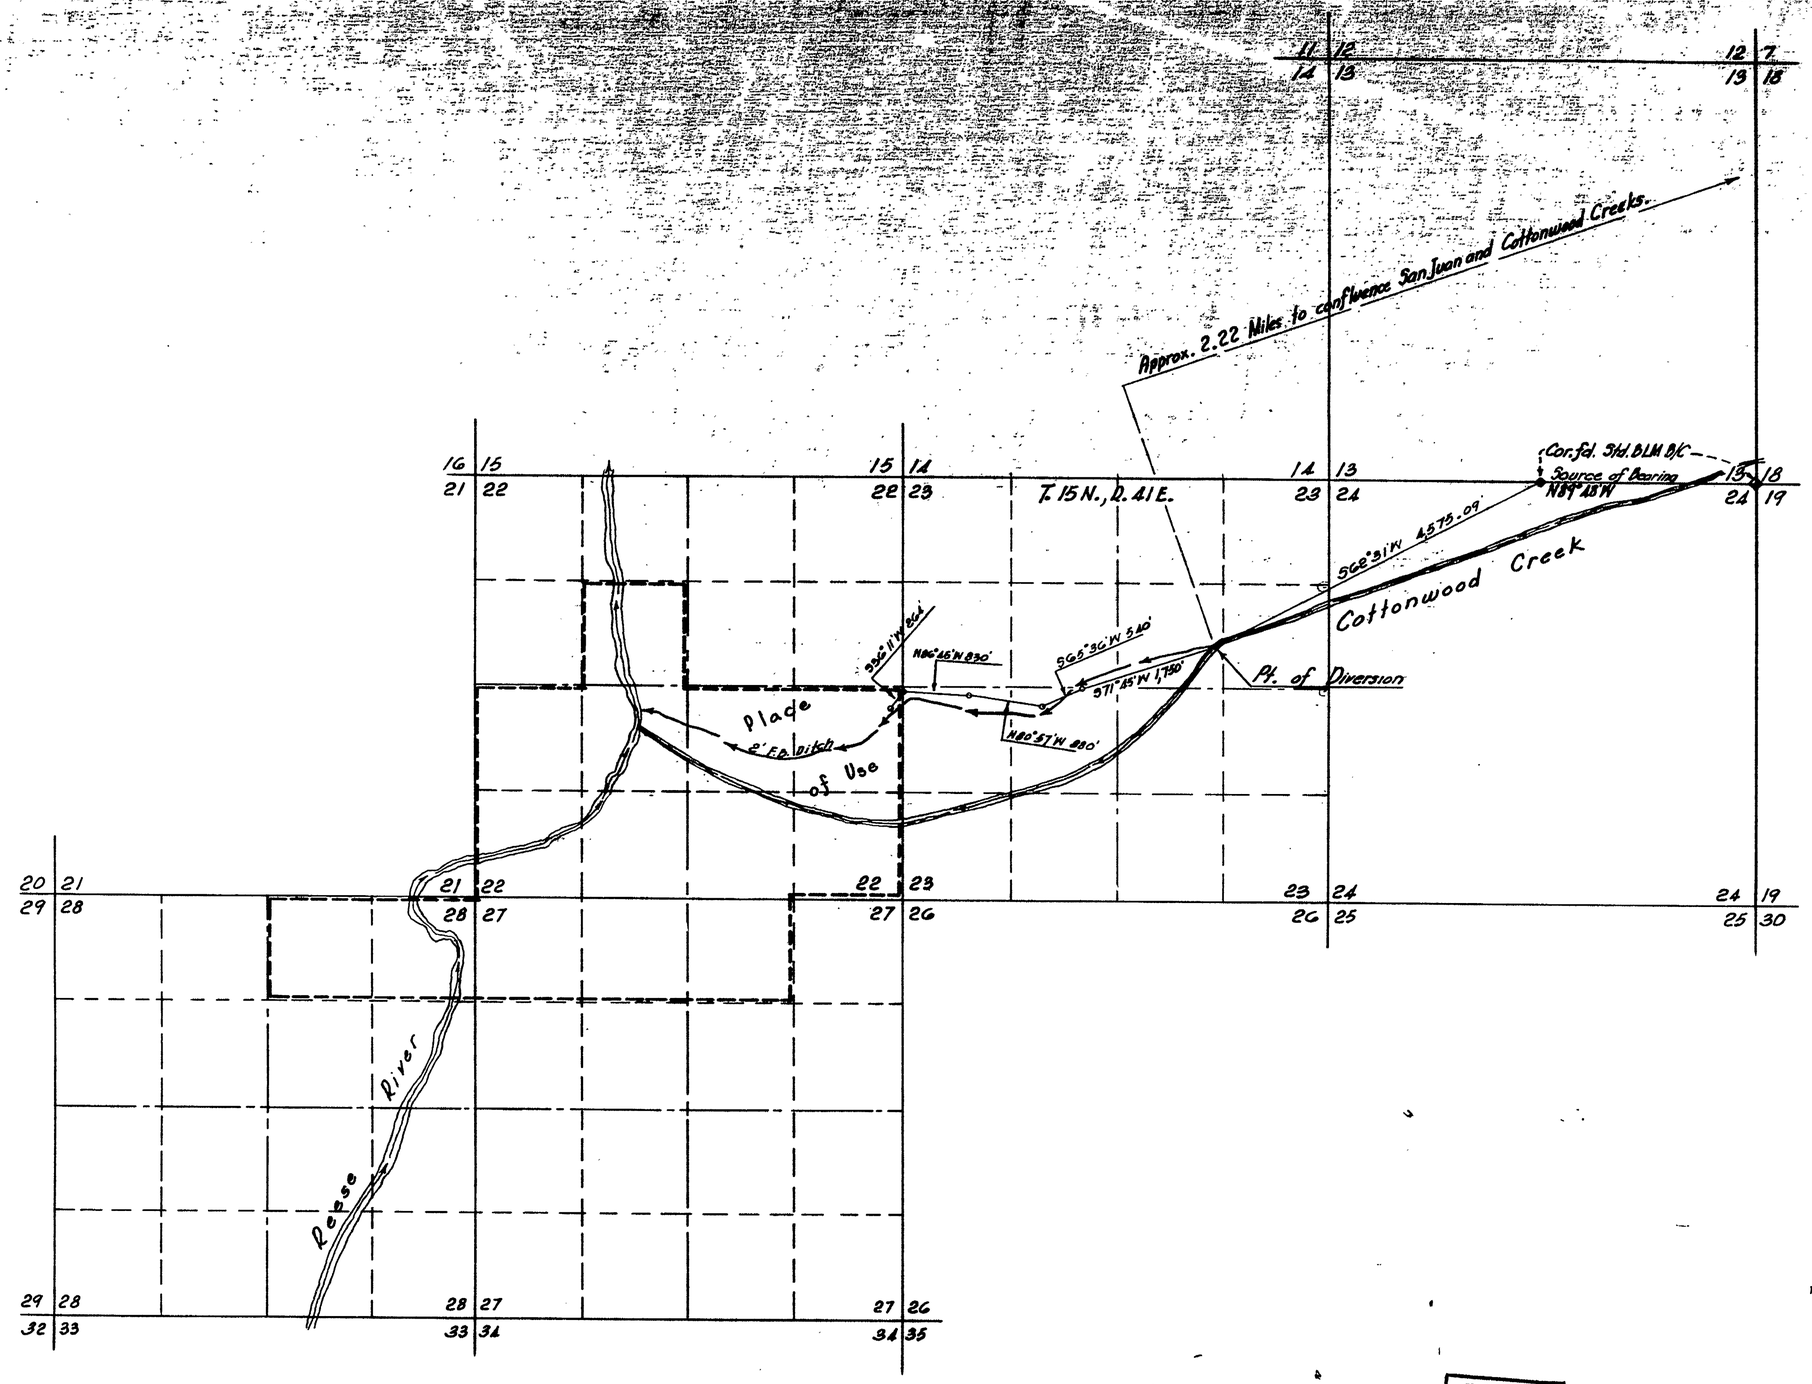

STATE OF NEVADA }
COUNTY OF NYE } ss.

I, Benjamin L. Ortiz, being first duly sworn, depose and say that this map, consisting of one sheet, has been correctly drawn to the designated scale from field notes of a survey made by me between the 4th day and the 6th day of October, 1967; that it truly and correctly represents the location and extent of the proposed works used to divert water from Cottonwood Creek, in Nye County, by Tony and Beulah Testolin, Jr as joint tenants for Irrigation and Stockwatering purposes. That the proposed point of diversion, the approximate location and size of the diverting channel or other conduit, the place and manner of use, and the location and names of all other works or streams which are crossed by, or connected with the said works, are fully and correctly designated thereon.

Benjamin L. Ortiz
STATE WATER RIGHT SURVEYOR

Subscribed and sworn to before me this 24th day of October, 1967.

M. Allene Jacobson
Notary Public in and for Nye County, Nevada.
MY COMMISSION EXPIRES June 23, 1970

M. ALLENE JACOBSON
NOTARY PUBLIC, STATE OF NEVADA
NYE COUNTY
My Commission Expires June 23, 1970

Scale: 1" = 1,000'

1,000 500 0 1,000 2,000 3,000 4,000 5,000 FT.

FILED
Jan. 17, 1968
STATE ENGINEER'S OFFICE

MAP TO ACCOMPANY APPLICATION
TO APPROPRIATE WATER FOR IRRIGATION AND STOCKWATERING BY TONY AND BEULAH TESTOLIN, JR., AS JOINT TENANTS, FROM COTTONWOOD CREEK

24233