STATE OF NEVADA
County of White Pine } ss.

I, Wallace T. Baundy, being first duly sworn, depose and say that this map, consisting of one sheet, has been correctly drawn to the designated scale from field notes of a survey made under my supervision and direction between the 20th day of November and the 23th day of Nov. 1967, that it truly and correctly represents the proposed location and extent of the works used to divert water from underground source, in Elko County, by Stanley H. Hitchins for irrigation and domestic purposes. That the proposed point of diversion, the approximate location and size of the diverting channel, all reservoirs or basins, the location and names of all other works which will cross or connect with the proposed works, and the boundary of all lands, showing by 40-Acre subdivisions the areas proposed to be irrigated, are fully and correctly designated thereon.

Wallace T. Baundy
State Water Right Surveyor

Subscribed and sworn to before me this 4th day of December, 1967

Beverly Panatopoulos
Notary Public in and for White Pine County, Nevada
My commission expires

BEVERLY PANA[illegible]
Notary Public — State [illegible]
White [illegible]
My Commission Expires Jan. [illegible] 71

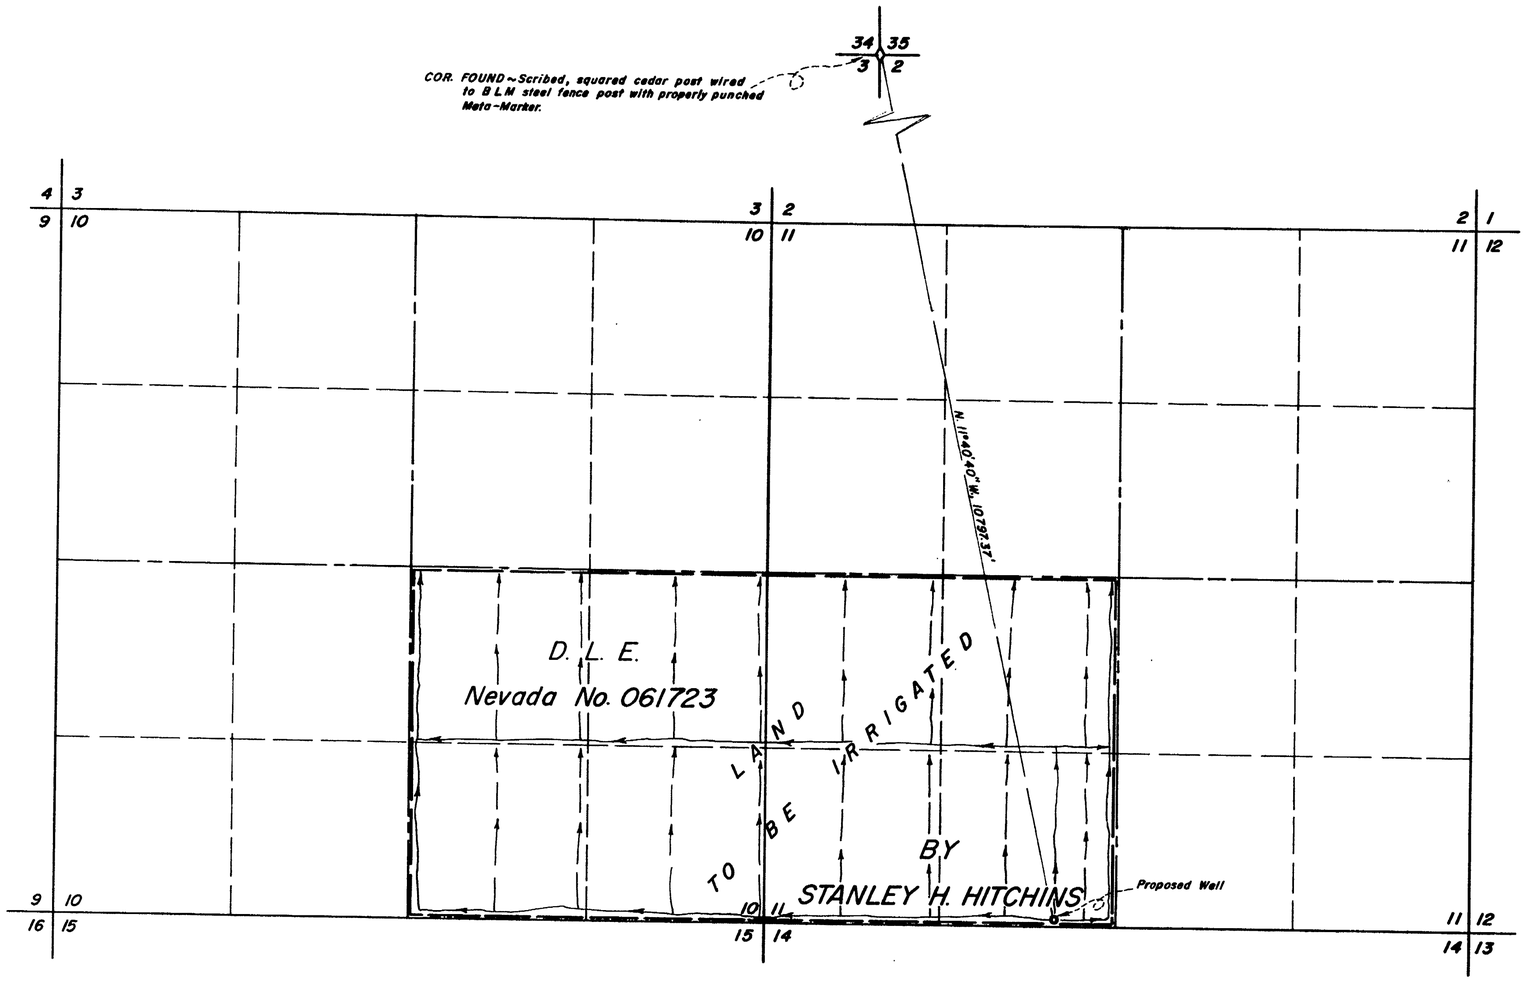

T. 32 N., R. 64 E., M.D.B. & M.

Basis of Bearings; Direct Solar Observation

DLE Description: SE 1/4 Section 10 and SW 1/4 Section 11, T. 32 N., R. 64 E., M.D.B.&M.
STANLEY H. HITCHINS ~ D.L.E. Nevada No. 061723.

FILED
Dec. 20, 1967
STATE ENGINEER'S OFFICE

0 600 1200 1800 2400
Scale 1" = 600'

MILLARD-SPINK ASSOCIATES, INC.

DATE	DESCRIPTION

FIELD	WTB	CHECK	
DETAIL	RAB	APPROVED	
DESIGN		FILE No.	
TRACING	JAJ	DR'G. No.	

MAP TO ACCOMPANY APPLICATION TO APPROPRIATE WATER

FOR IRRIGATION & DOMESTIC
BY STANLEY H. HITCHINS
FROM UNDERGROUND SOURCES

MILLARD - SPINK ASSOCIATES, INC.
ENGINEERS - PLANNERS - SURVEYORS

24235