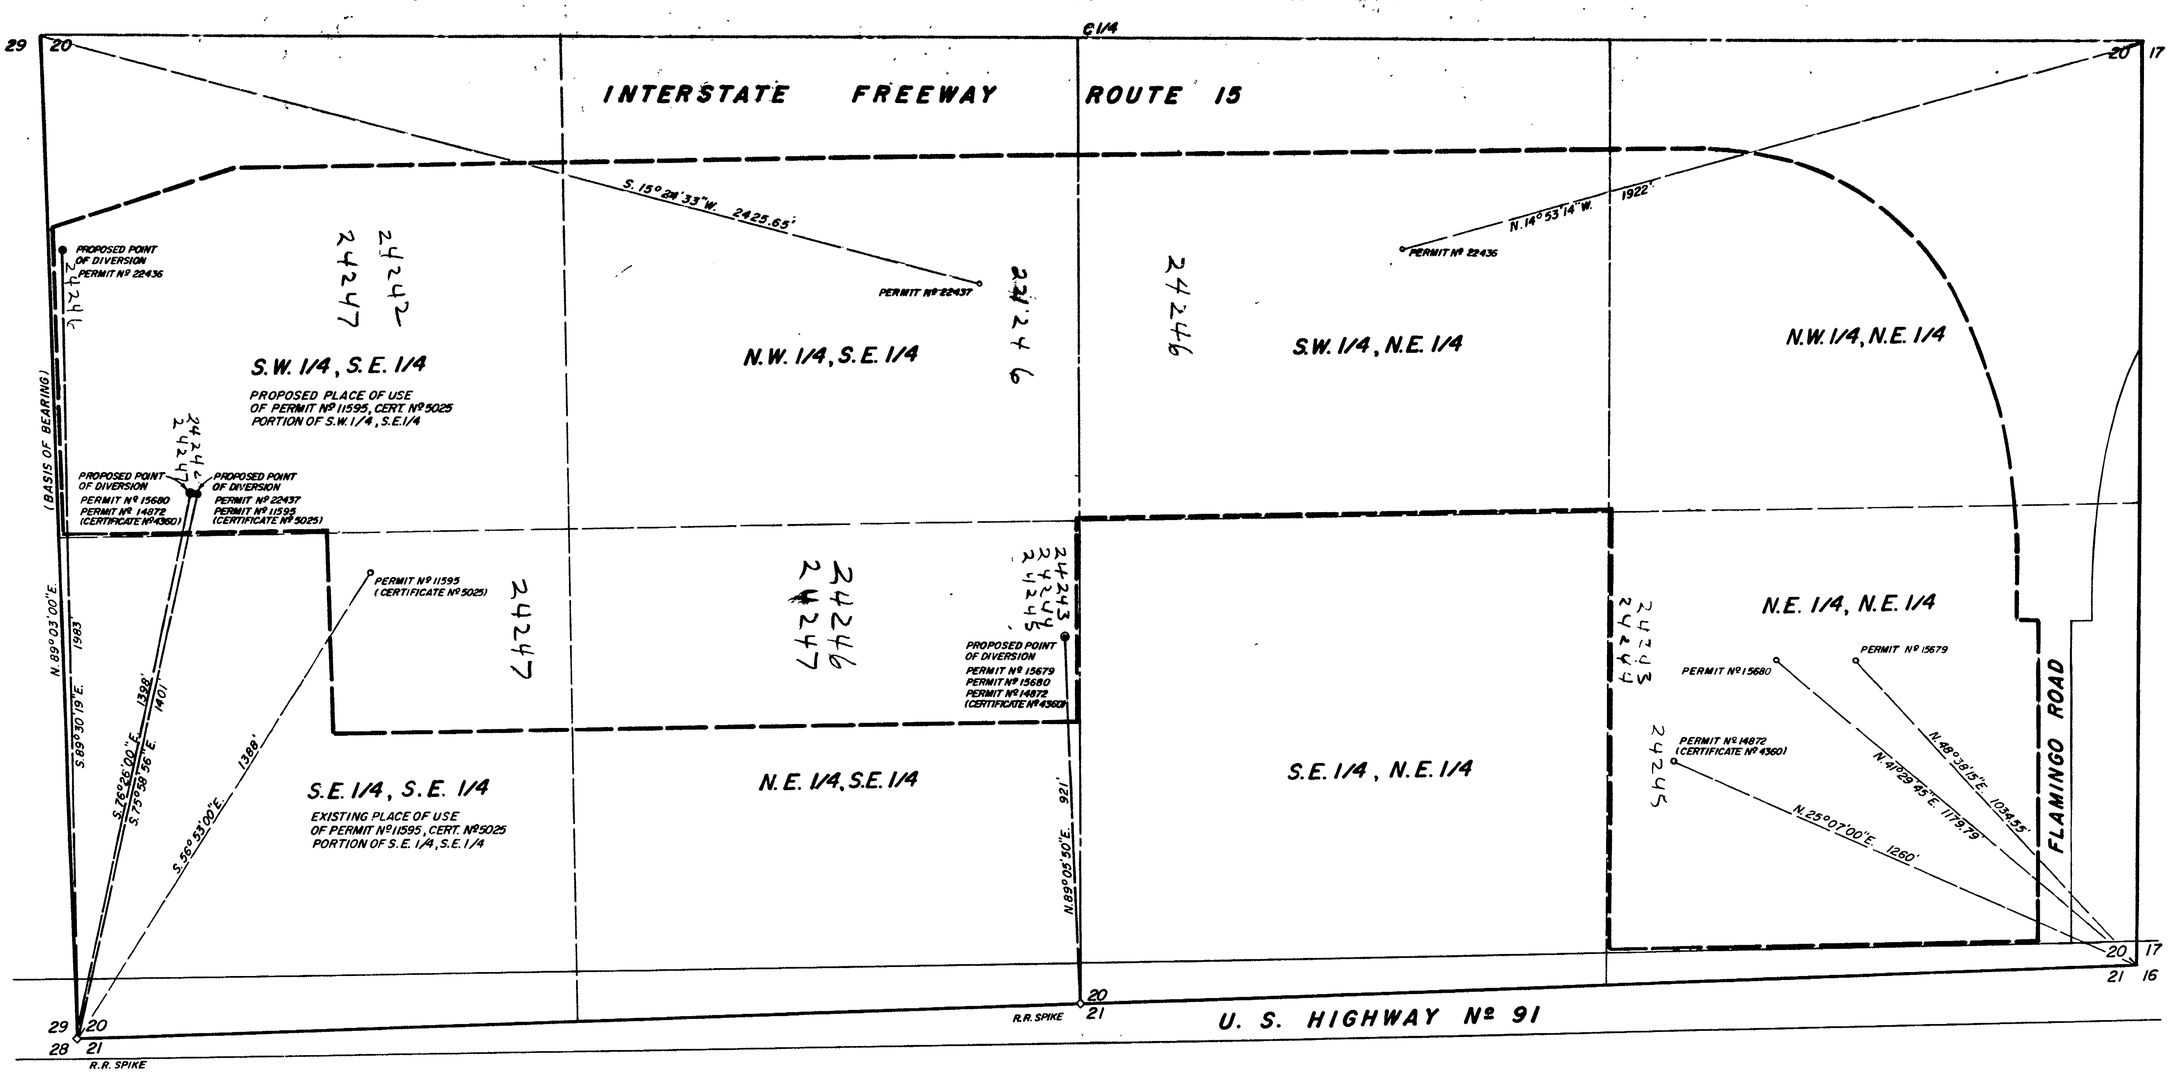

E. 1/2 OF SECTION 20, T.21S., R.61E., M.D.B.&M.
CLARK COUNTY, NEVADA

-SCALE: 1" = 200'

200 0 200 400 600 800

STATE OF NEVADA } SS
COUNTY OF CLARK }

I, STERLING C. DITSWORTH, BEING FIRST DULY SWORN, DEPOSE AND SAY THAT THIS MAP, CONSISTING OF ONE SHEET, HAS BEEN CORRECTLY DRAWN TO THE DESIGNATED SCALE FROM FIELD NOTES OF A SURVEY MADE UNDER MY SUPERVISION AND DIRECTION ON THIS 20TH DAY OF NOVEMBER, 1967, THAT IT TRULY AND CORRECTLY REPRESENTS THE PROPOSED LOCATION AND EXTENT OF THE WORKS USED TO DIVERT WATER FROM THE LAS VEGAS ARTESIAN BASIN IN CLARK COUNTY BY M & R INVESTMENT COMPANY FOR QUASI-MUNICIPAL & RECREATIONAL USE, THAT BOUNDARIES OF THE LANDS EMBODIED IN THE TRACT OWNED OR CONTROLLED BY THE APPLICANT AND UPON WHICH IT IS PROPOSED TO USE THE WATER APPLIED FOR, ARE FULLY AND CORRECTLY DESIGNATED THEREON.

Sterling C. Ditsworth
STATE WATER RIGHT SURVEYOR Nº 348

SUBSCRIBED AND SWORN TO BEFORE ME THIS 22nd DAY OF November, 1967.

Irene E. Miller
NOTARY PUBLIC IN AND FOR CLARK COUNTY, NEVADA

MY COMMISSION EXPIRES Sept. 28, 1968

Notary Public - State of Nevada
IRENE E. MILLER
My Commission Expires Sept. 28, 1968

FILED
Dec 21, 1967
STATE ENGINEER'S OFFICE

DEC 4 1967

24242	CERTIFICATE No. 7449	ISSUED	12-10-70
24243	CERTIFICATE No. 7500	ISSUED	12-10-70
24244	CERTIFICATE No. 7832	ISSUED	6-22-72
24245	CERTIFICATE No. 7833	ISSUED	6-22-72

MAP TO ACCOMPANY APPLICATION
FOR
CHANGE IN POINT OF DIVERSION
OF
PERMIT Nº 11595, CERT. Nº 5025; PERMIT Nº 14872, CERT. Nº 4360
PERMIT Nº 15679; PERMIT Nº 15680; PERMIT Nº 22436 & PERMIT Nº 22437
AND
CHANGE IN PLACE OF USE OF PERMIT Nº 11595, CERT. Nº 5025
BY
M & R INVESTMENT COMPANY
FROM
LAS VEGAS ARTESIAN BASIN
CLARK COUNTY NEVADA

24247 24246 24245 24244 24243 R/C under 24242