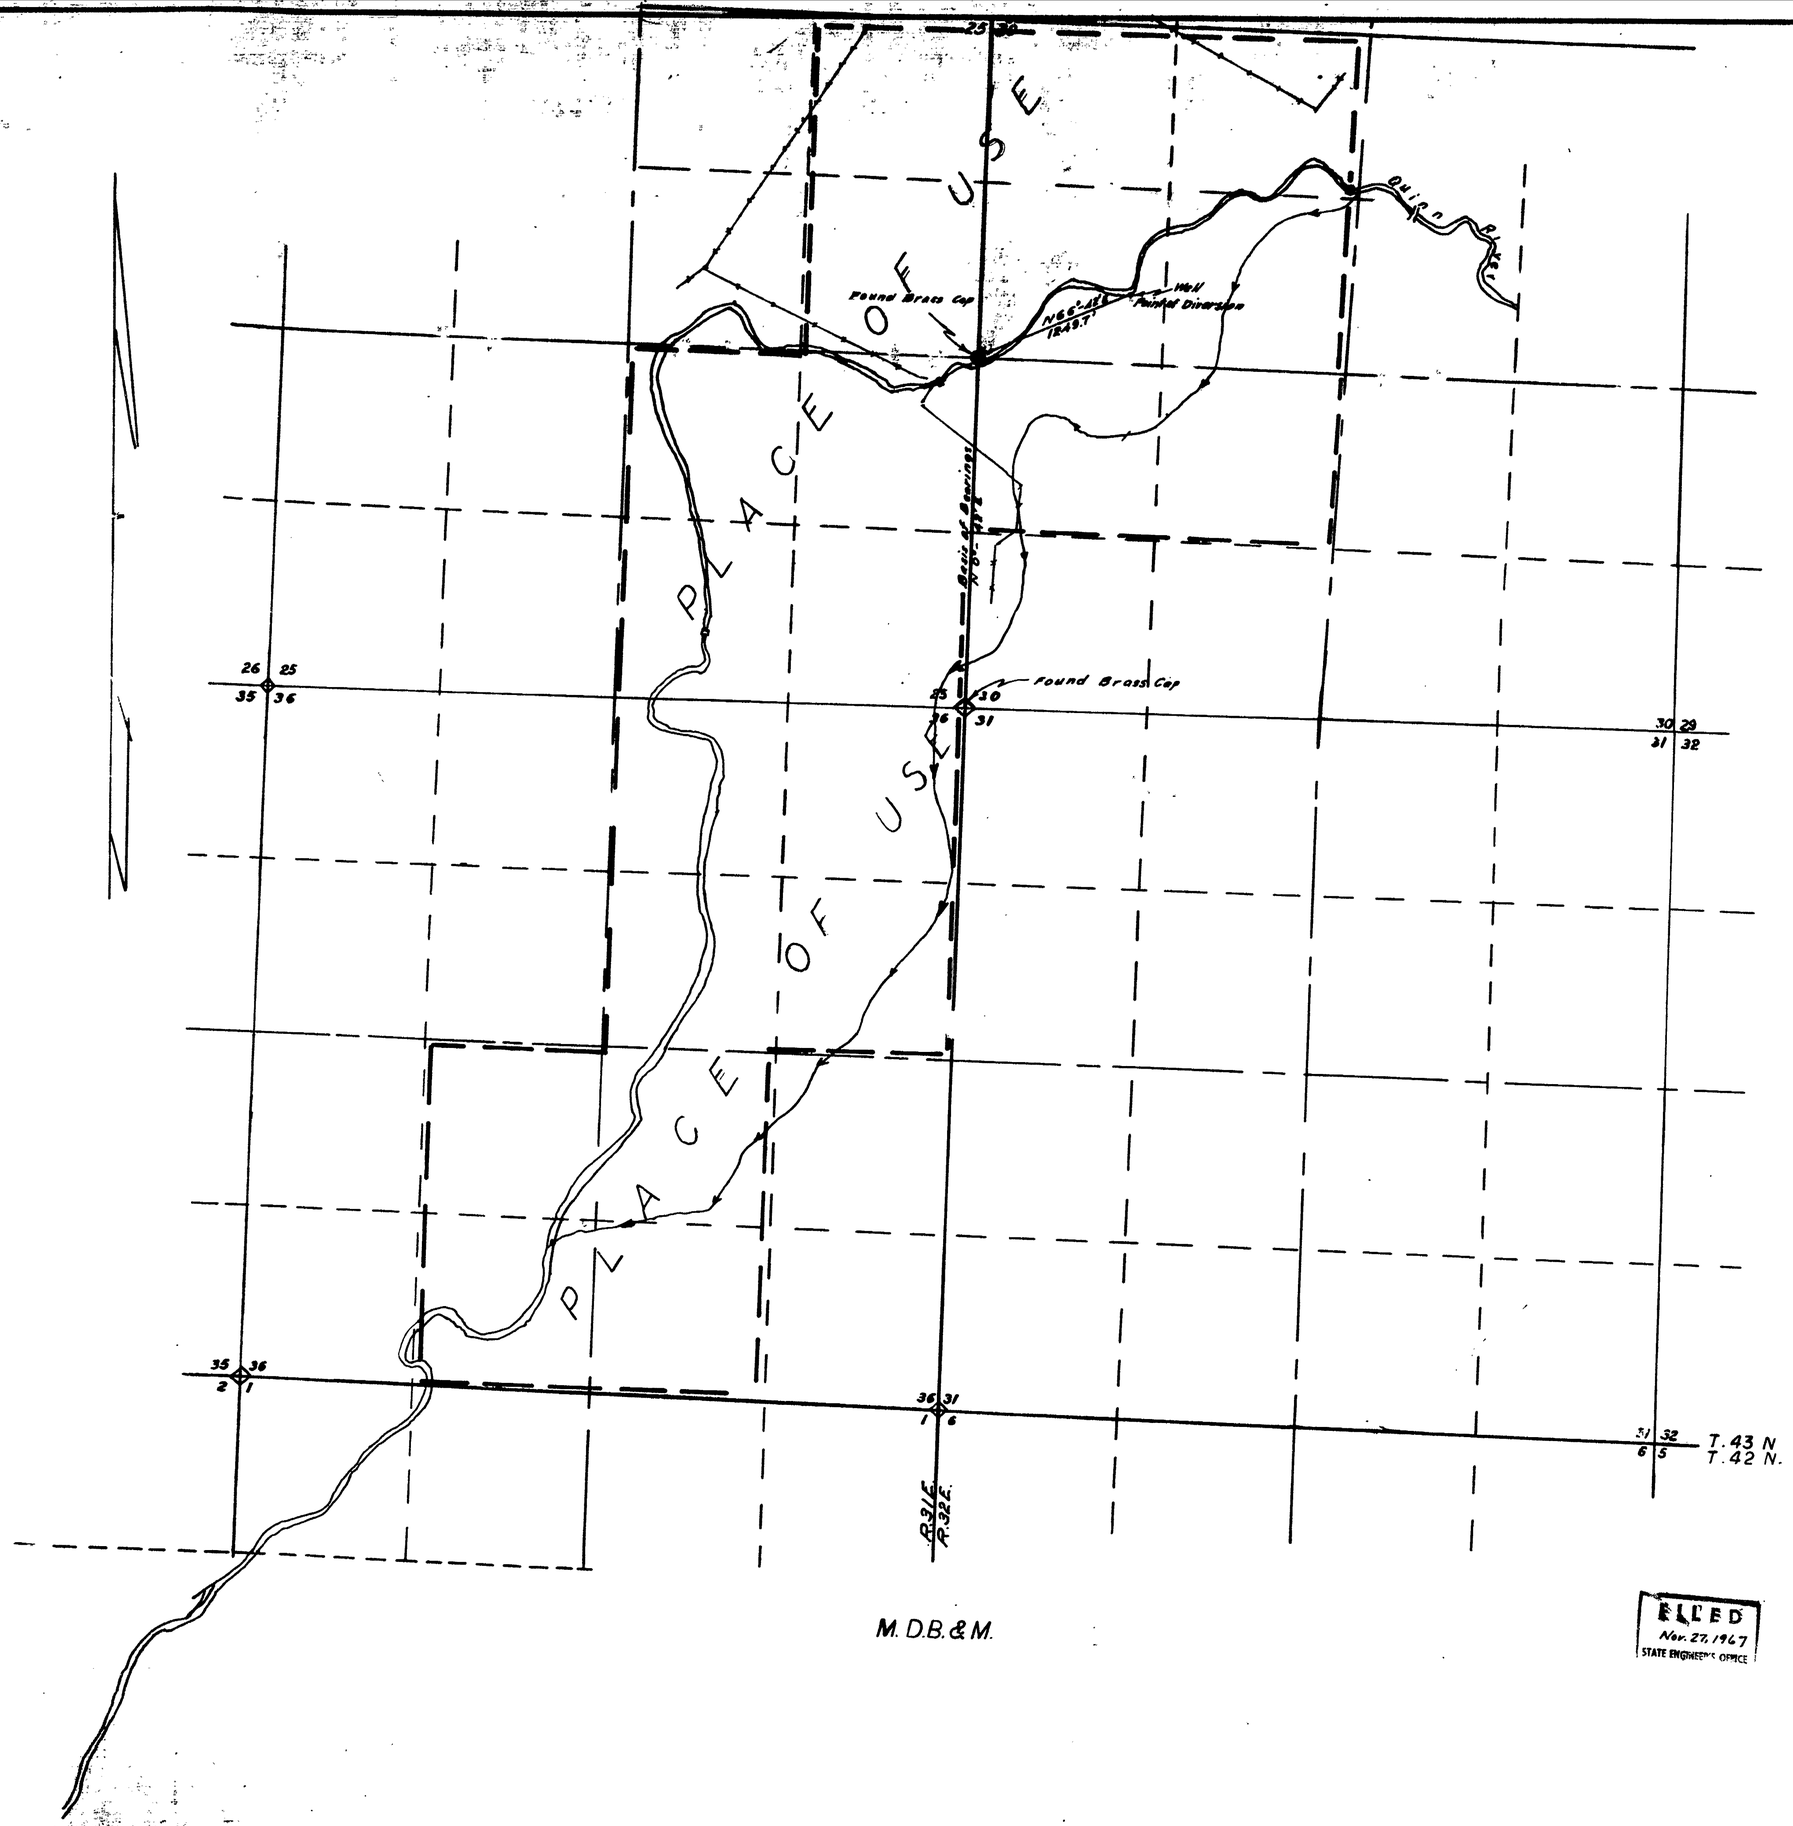

STATE OF NEVADA
COUNTY OF HUMBOLDT } SS.

I, J. R. CALDWELL, BEING FIRST DULY SWORN, DEPOSE AND SAY THAT THIS MAP HAS BEEN CORRECTLY DRAWN TO THE DESIGNATED SCALE FROM NOTES OF A SURVEY MADE BY ME ON THE 15TH DAY OF NOVEMBER, 1967; THAT IT TRULY AND CORRECTLY REPRESENTS THE PROPOSED LOCATION AND EXTENT OF THE WORKS USED TO DIVERT WATER FROM UNDERGROUND IN HUMBOLDT COUNTY, BY C₂ CATTLE CO. FOR IRRIGATION PURPOSES THAT THE PROPOSED POINT OF DIVERSION, THE APPROXIMATE LOCATION AND SIZE OF THE DIVERTING CHANNEL, ALL RESERVOIRS OR BASINS, THE LOCATIONS AND NAMES OF ALL OTHER WORKS WHICH WILL CROSS OR CONNECT WITH THE PROPOSED WORKS, AND THE BOUNDARY OF ALL LANDS, SHOWING BY 40-ACRE SUBDIVISIONS THE AREAS PROPOSED TO BE IRRIGATED, ARE FULLY AND CORRECTLY DESIGNATED THEREON.

J R Caldwell
STATE WATER RIGHT SURVEYOR

REGISTERED LAND SURVEYOR STATE OF NEVADA
J. R. CALDWELL
No. 826

SUBSCRIBED AND SWORN TO BEORE ME
THIS 17TH DAY OF NOVEMBER, 1967

William MacDonald
NOTARY PUBLIC IN AND FOR
HUMBOLDT COUNTY, NEVADA

WILLIAM MACDONALD
Notary Public - State of Nevada
Humboldt County
My Commission Expires Dec. 17, 1967

Scale 1" = 600'

600 0 600 1200 1800 2400

FILED
Nov. 27, 1967
STATE ENGINEER'S OFFICE

2V257

MAP
TO ACCOMPANY APPLICATION
TO APPROPRIATE WATER
FOR: IRRIGATION
BY: C_2 CATTLE COMPANY
FROM: UNDERGROUND
IN: HUMBOLDT COUNTY, NEVADA

Rec'd for Cons. 12/18/67

24257