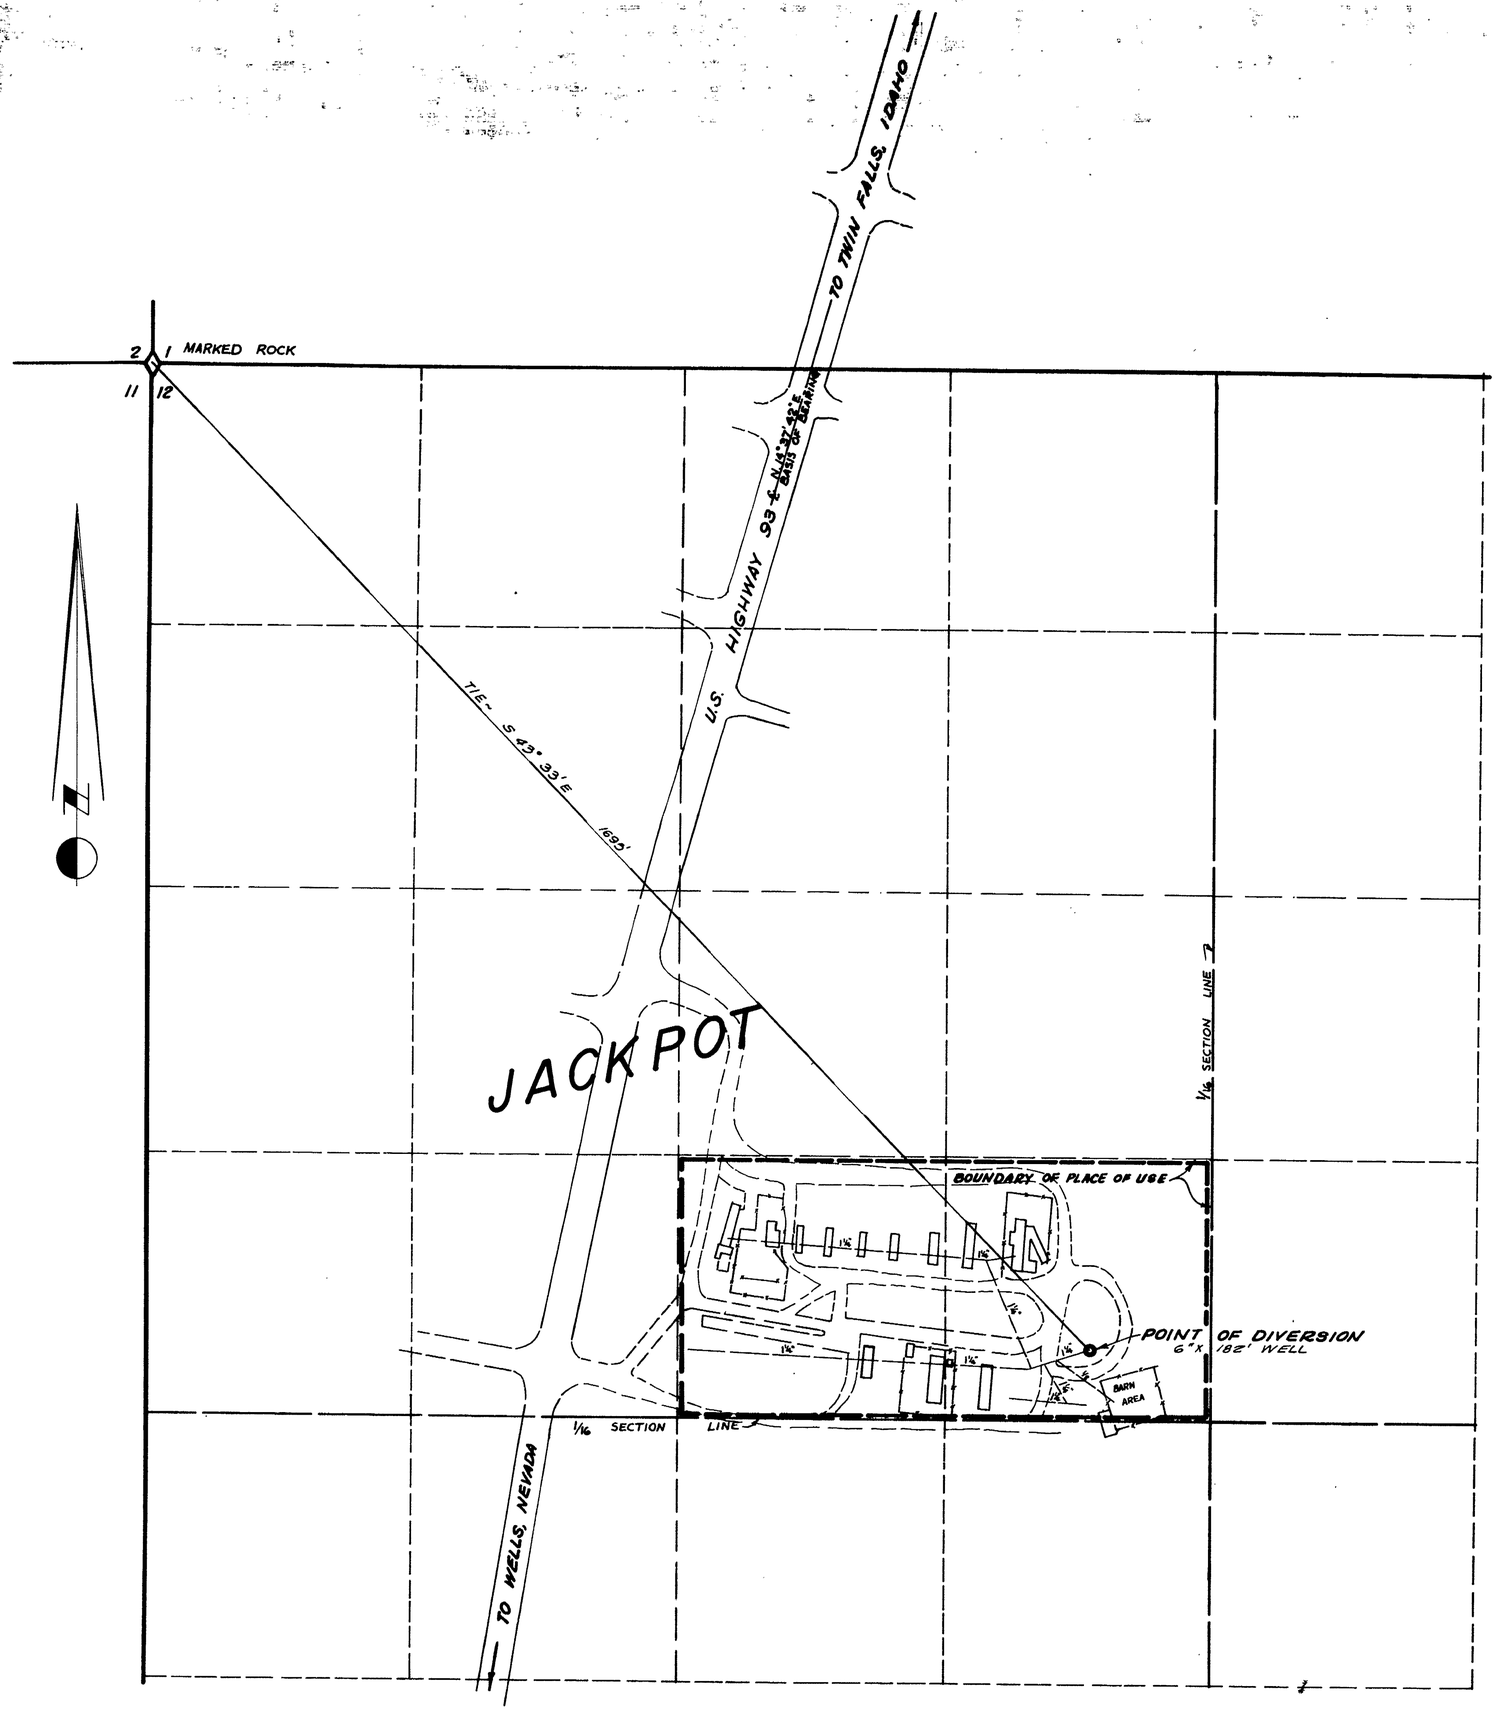

A PORTION OF NW 1/4 SECTION 12, T. 47 N., R. 64 E., M.D.B.&M.

STATE OF NEVADA
COUNTY OF ELKO } SS.

I, MARK CHILTON, BEING FIRST DULY SWORN, DEPOSE AND SAY THAT THIS MAP, CONSISTING OF 1 SHEET HAS BEEN CORRECTLY DRAWN TO THE DESIGNATED SCALE FROM FIELD NOTES OF A SURVEY MADE UNDER MY SUPERVISION AND DIRECTION, COMPLETED ON THE 22nd DAY OF NOV, 1967; THAT IT TRULY AND CORRECTLY REPRESENTS THE PROPOSED LOCATION AND EXTENT OF THE WORKS USED TO DIVERT WATER FROM AN UNDERGROUND SOURCE IN ELKO COUNTY, BY DELBERT BARTON FOR COMMERCIAL & DOMESTIC PURPOSES. THAT THE PROPOSED POINT OF DIVERSION, THE APPROXIMATE LOCATION AND SIZE OF THE DIVERTING CHANNEL, ALL RESERVOIRS OR BASINS WHICH WILL CROSS OR CONNECT WITH THE PROPOSED WORKS, AND THE BOUNDARY OF ALL LANDS, SHOWING BY 40 ACRE SUBDIVISIONS THE AREAS PROPOSED TO BE IRRIGATED, ARE FULLY AND CORRECTLY DESIGNATED THEREON

REGISTERED PROFESSIONAL ENGINEER
MARK CHILTON
LAND SURVEYOR
CIVIL
REG. 1484

Mark Chilton
STATE WATER RIGHT SURVEYOR

SUBSCRIBED AND SWORN TO BEFORE ME THIS 5th DAY OF DEC. 1967

Leora Bernadot
NOTARY PUBLIC IN AND FOR ELKO COUNTY, NEV.

LEORA BERNADOT
Notary Public - State of Nevada
Elko County, Nevada
My Commission Expires May 2, 1970

CERTIFICATE No. 7319 ISSUED 3-30-70

0 100 200 300 400 500
SCALE 1" = 100'

FILED
Jan 8, 1968
STATE ENGINEER'S OFFICE

NO.	BY	DATE	DESCRIPTION	CHK'D	APP'D
			REVISIONS		

DRAWN BY RW | APPROVED BY MC
JOB NO. 267-001 | DATE DEC, 1967

MAP
TO ACCOMPANY APPLICATION TO APPROPRIATE WATER
FOR
COMMERCIAL & DOMESTIC
BY
DELBERT BARTON
FROM AN UNDERGROUND SOURCE

CHILTON ENGINEERING
WESTERN PACIFIC BLDG. ELKO, NEVADA

W-67076 | 0

24284