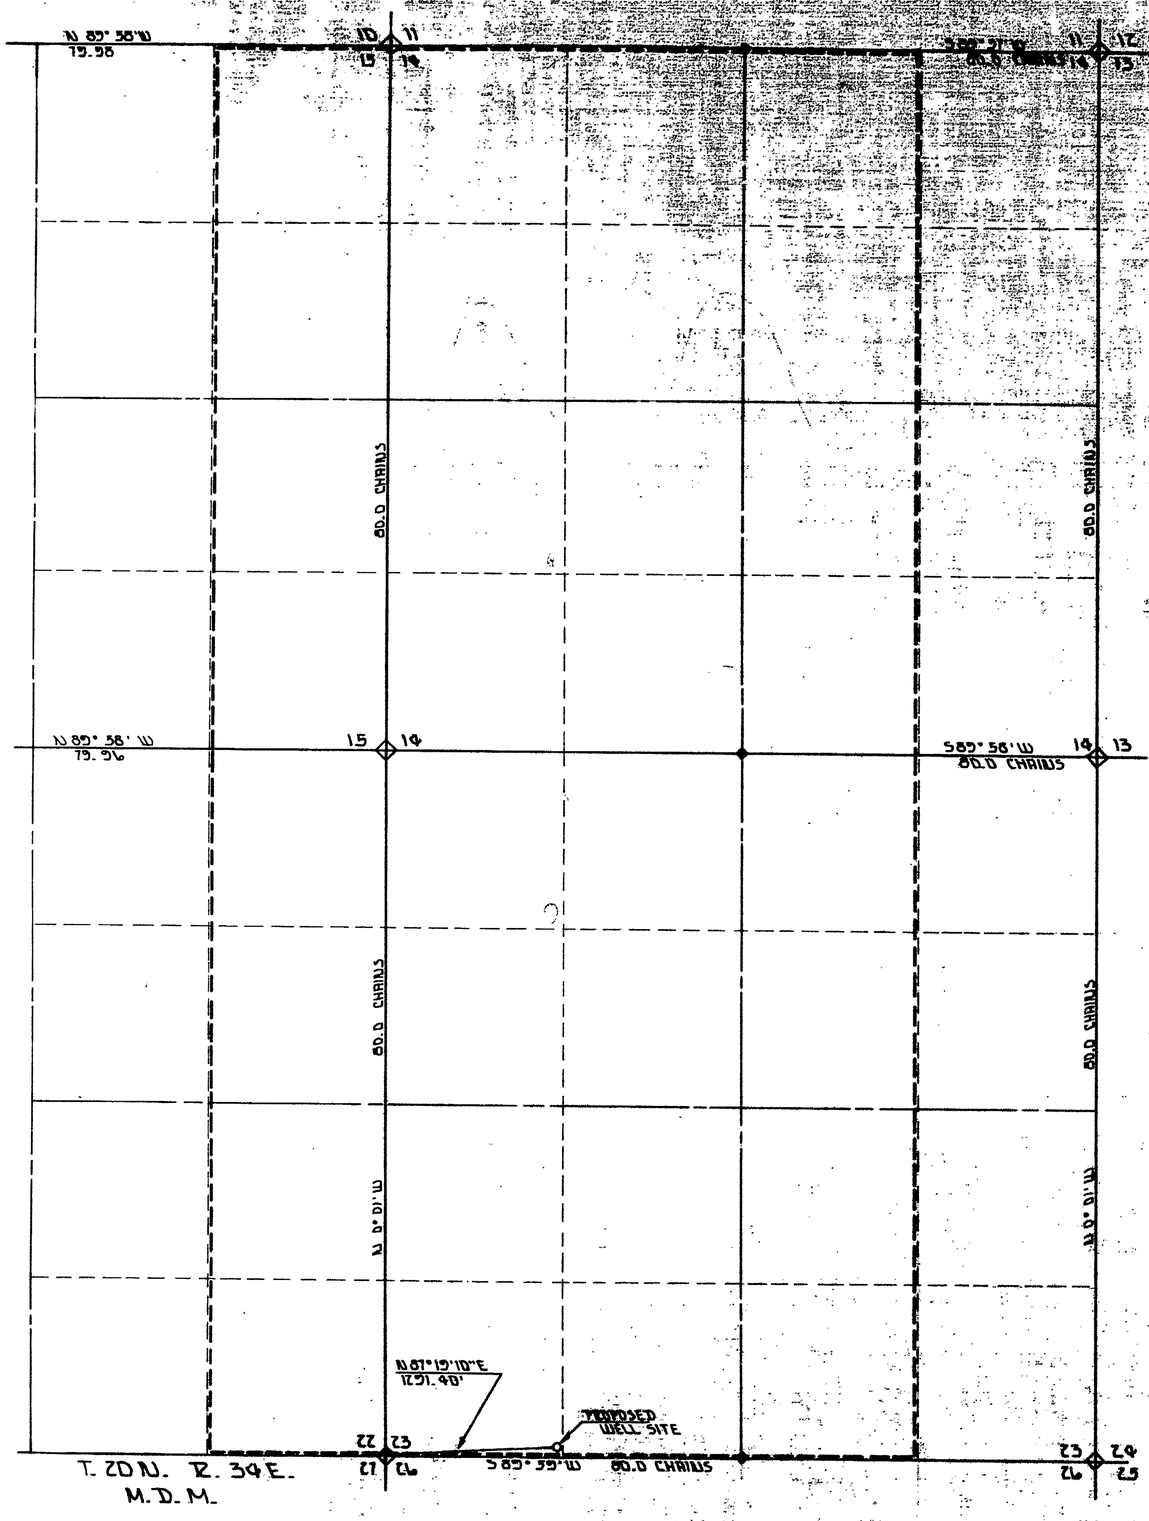

SCALE
1" = 600 FT.

TO ACCOMPANY APPLICATION TO APPROPRIATE WATER FOR STOCKWATERING DOMESTIC USE AND IRRIGATION

STATE OF NEVADA
COUNTY OF CHURCHILL } SS

I, WALLACE A COOPER, BEING FIRST DULY SWORN DEPOSE AND SAY THAT THIS MAP, CONSISTING OF ONE SHEET, NUMBERED FROM 1 TO 1, INCLUSIVE, HAS BEEN CORRECTLY DRAWN TO THE DESIGNATED SCALE FROM FIELD NOTES OF A SURVEY MADE BY ME, BETWEEN THE 8TH DAY OF DECEMBER, AND AND THE 9TH DAY OF DECEMBER, 1967; THAT IT TRULY AND CORRECTLY REPRESENTS THE PROPOSED LOCATION AND EXTENT OF THE WORKS USED TO DIVERT WATER FROM PROPOSED WELL SITE, IN CHURCHILL COUNTY, BY

E.E. GRANVILLE
APPLICANT

FOR STOCKWATERING AND DOMESTIC PURPOSES. THAT THE PROPOSED POINT OF DIVERSION, THE APPROXIMATE LOCATION AND SIZE OF THE DIVERTING CHANNEL OR OTHER CONDUIT, THE PLACE AND MANNER OF USE, AND THE LOCATION AND NAMES OF ALL OTHER WORKS OR STREAMS WHICH ARE CROSSED BY, OR CONNECTED WITH THE SAID WORKS ARE FULLY AND CORRECTLY DESIGNATED THEREON.

Wallace A Cooper
STATE WATER RIGHT SURVEYOR 321
REGISTERED LAND SURVEYOR 749

SUBSCRIBED AND SWORN TO BEFORE ME THIS 12th DAY OF December, 1967.
NOTARY PUBLIC IN AND FOR Churchill COUNTY NEVADA.

Catharine Testolin

FILED
Dec. 18, 1967
STATE ENGINEER'S OFFICE

SCALE
1" = 600 FT.

TO ACCOMPANY APPLICATION TO APPROPRIATE WATER FOR STOCKWATERING DOMESTIC USES AND IRRIGATION

BY E.E. GRANVILLE FROM PROPOSED WELL SITE

SURVEYOR WALLACE A. COOPER	
DRAWN BY D. A. MELLO FALLON NEV.	
DATE 12-12-67	SHEET 1 OF 1

24296