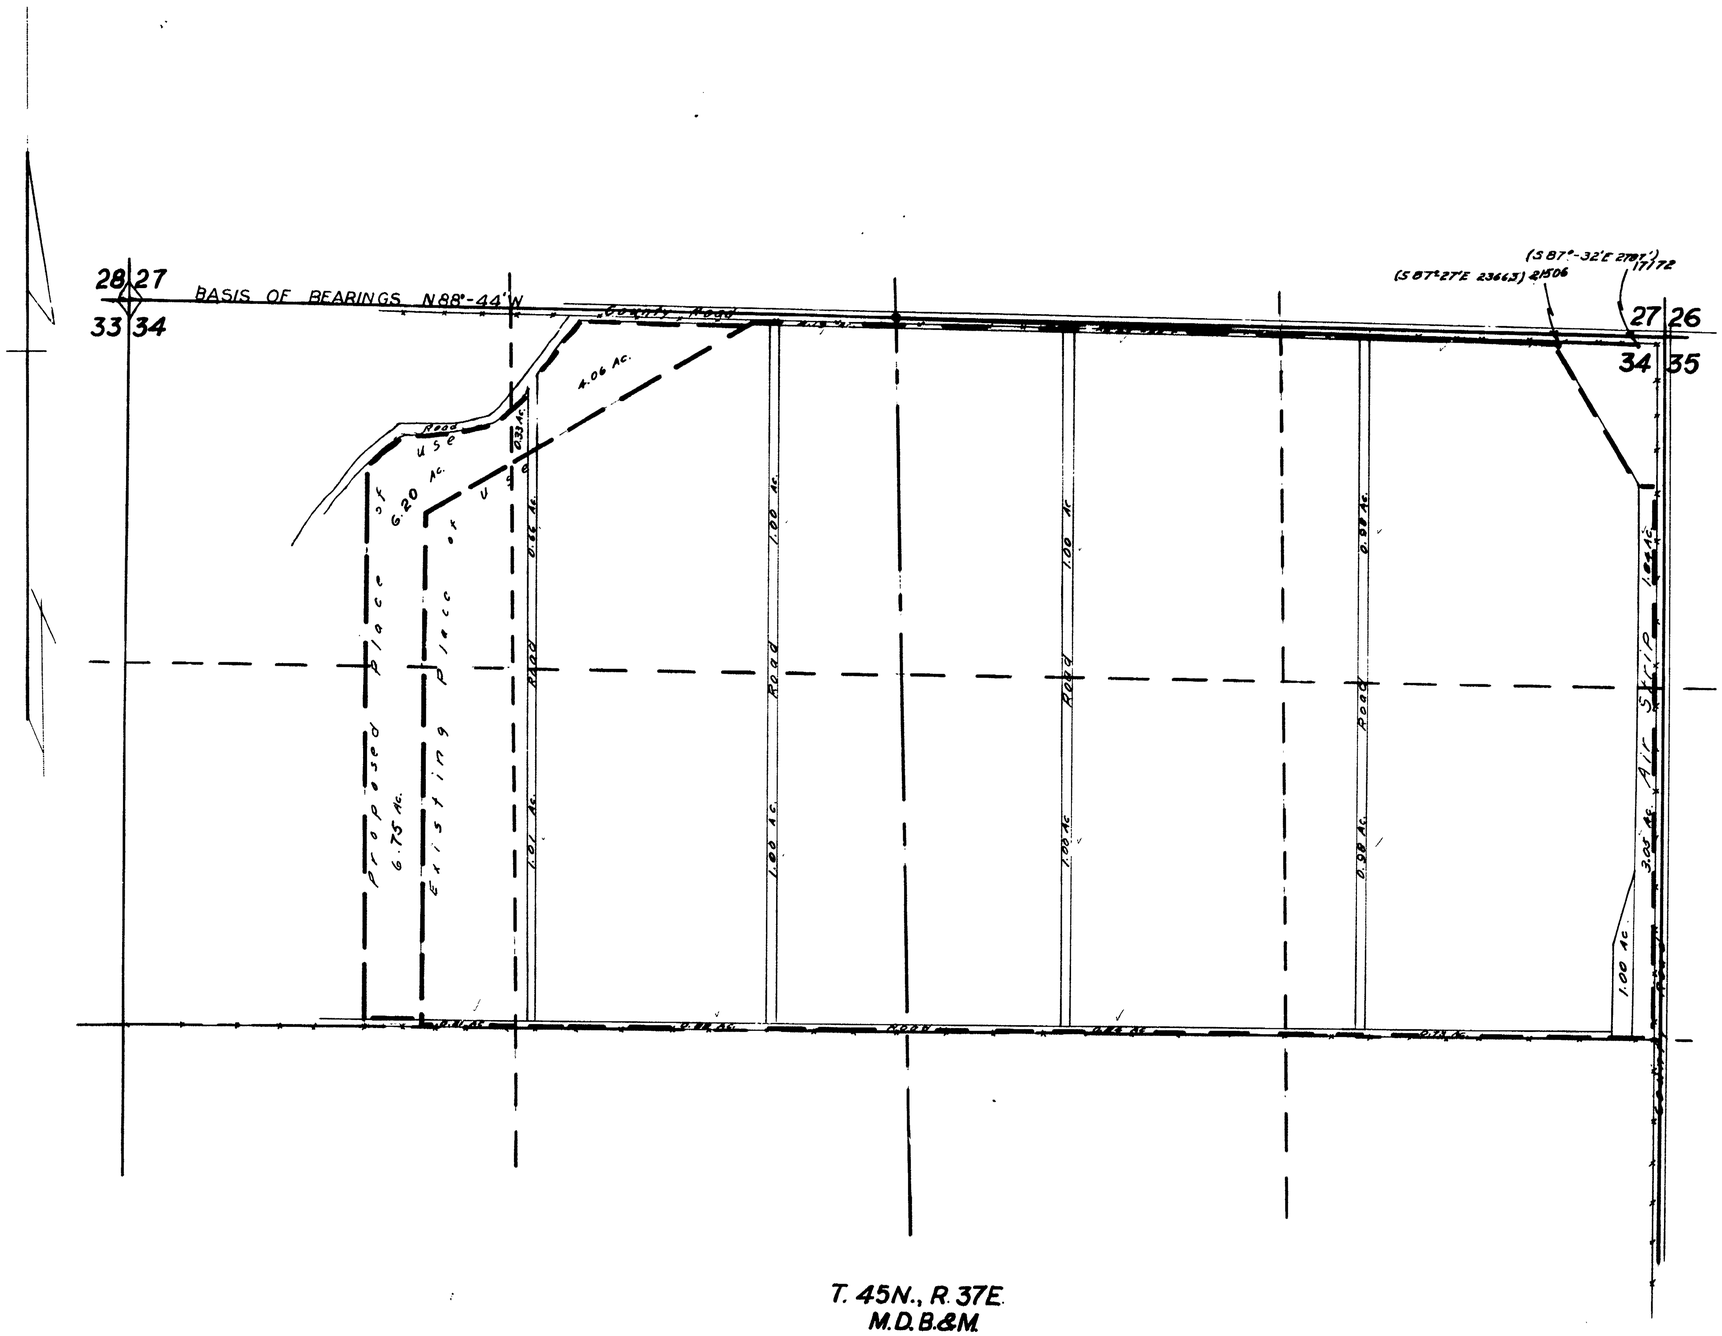

T. 45N., R. 37E.
M.D.B.&M.

Note: 17.34 Acreage deleted from Cultivation by roads, airstrip, etc.

STATE of NEVADA
COUNTY of HUMBOLDT } SS.

I, J.R. Caldwell, being first duly sworn, depose and say that this map has been correctly drawn to the designated scale from field notes of a survey made by me on the 19th day of December, 1967; that it truly and correctly represents the proposed location and extent of the works used to divert water from underground, in Humboldt County, by Alfred L. and Mary M. Woodard for irrigation and domestic purposes. That the proposed point of diversion, the approximate location and size of the diverting channel, all reservoirs or basins, the location and names of all other works which will cross or connect with the proposed works, and the boundary of all lands, showing by 40-acre subdivisions the areas proposed to be irrigated, are fully and correctly designated thereon.

J.R. Caldwell
State Water Right Surveyor

Subscribed and sworn to before me this 27th day of December, 1967

William MacDonald
Notary Public in and for Humboldt County, Nevada

WILLIAM MACDONALD
Notary Public — State of Nevada
Humboldt County
My Commission Expires Dec. 12 1971

Scale = 1" = 300'

300 0 300 600 900 1200

FILED
Jan. 23, 1968
STATE ENGINEER'S OFFICE

MAP TO ACCOMPANY APPLICATION TO CHANGE POINT OF DIVERSION AND PLACE OF USE

BY: ALFRED L. & MARY M. WOODARD
FOR: IRRIGATION & DOMESTIC PURPOSES
FROM: UNDERGROUND
IN: HUMBOLDT COUNTY, NEVADA

2430