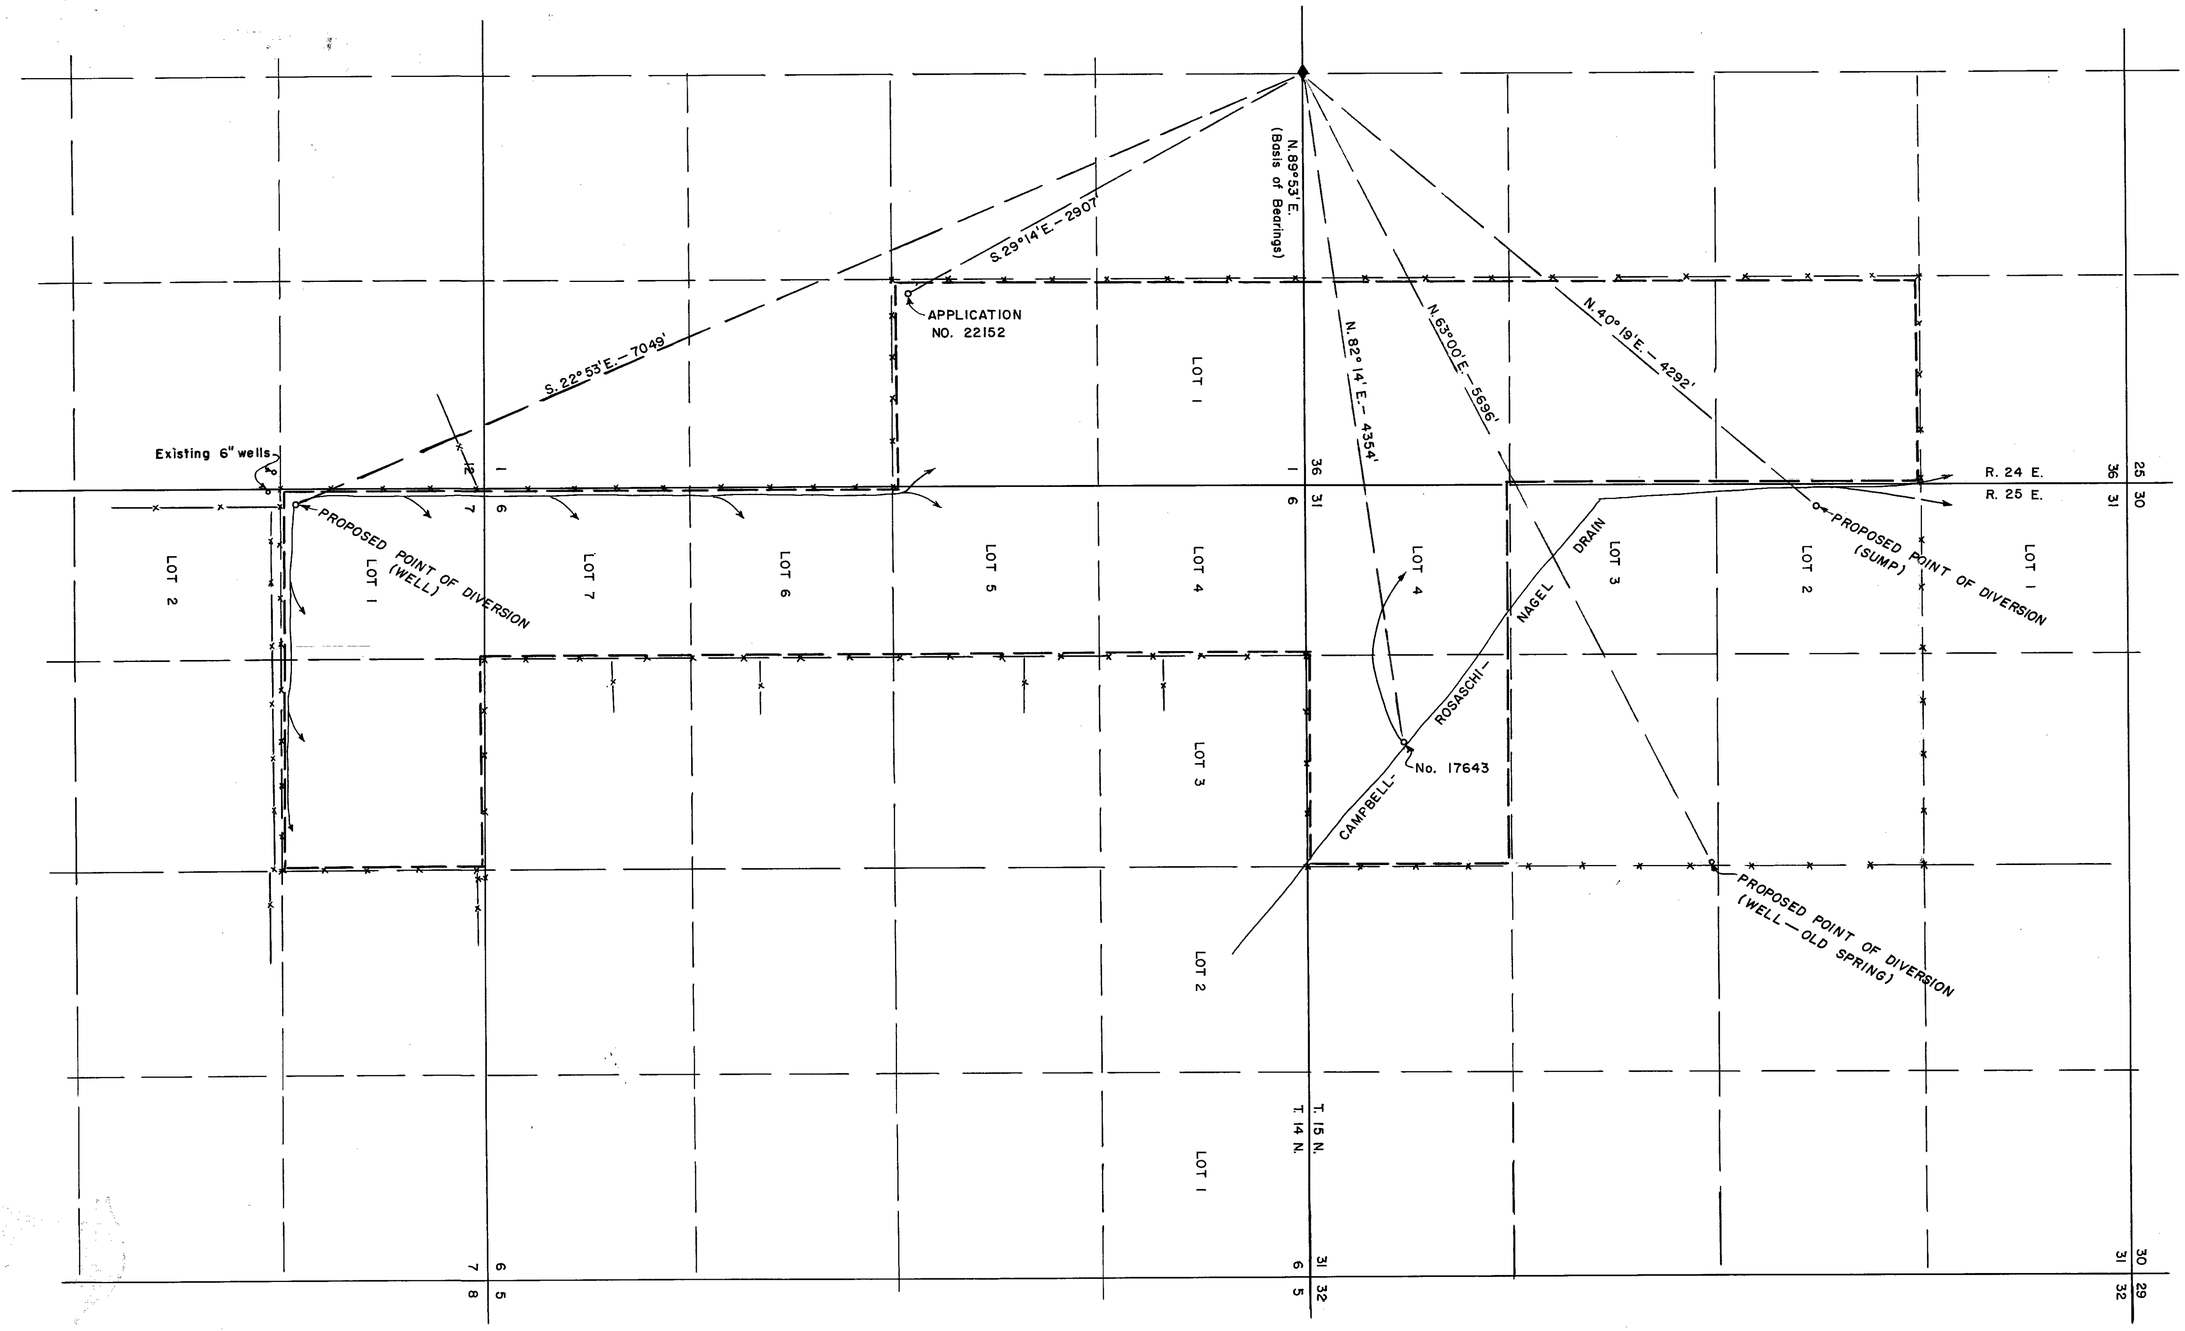

STATE OF NEVADA
COUNTY OF LYON SS:

I, Ernest E. Muller, being first duly sworn, depose and say that this map, consisting of one sheet, has been correctly drawn to the designated scale from field notes of a survey made by me on July 8, 1967; that it truly and correctly represents the change of point of diversion under application No. 22152, and the extent of the works used to divert water from an underground source in Lyon County by CIRCLE BAR N for irrigation and domestic purposes; that the proposed point of diversion, the location and names of all other works which cross or connect with the proposed works, and the boundary of all lands, showing by 40-acre subdivisions the areas proposed to be irrigated, are fully and correctly designated thereon.

Ernest E. Muller
State Water Right Surveyor No. 273

Subscribed and sworn to before me this 21st. day of July, 1967.

OLIVE Z. NEWTON
NOTARY PUBLIC, STATE OF NEVADA
ORMSBY COUNTY
My Commission Expires Febr. 15, 1969

Olive Z. Newton
Notary Public in and for
Ormsby County, Nevada

M. D. B. & M.

Scale: 1" = 500'

0 500 1000 2640

FILED
Jan. 29 1968
STATE ENGINEER'S OFFICE

MAP
TO ACCOMPANY APPLICATION TO CHANGE
THE POINT OF DIVERSION UNDER NO.
22152
BY CIRCLE BAR N
FOR IRRIGATION AND DOMESTIC PURPOSES
FROM AN UNDERGROUND SOURCE

24317
Rec'd to Lyon 2/1/68

81924 T 26716 24317