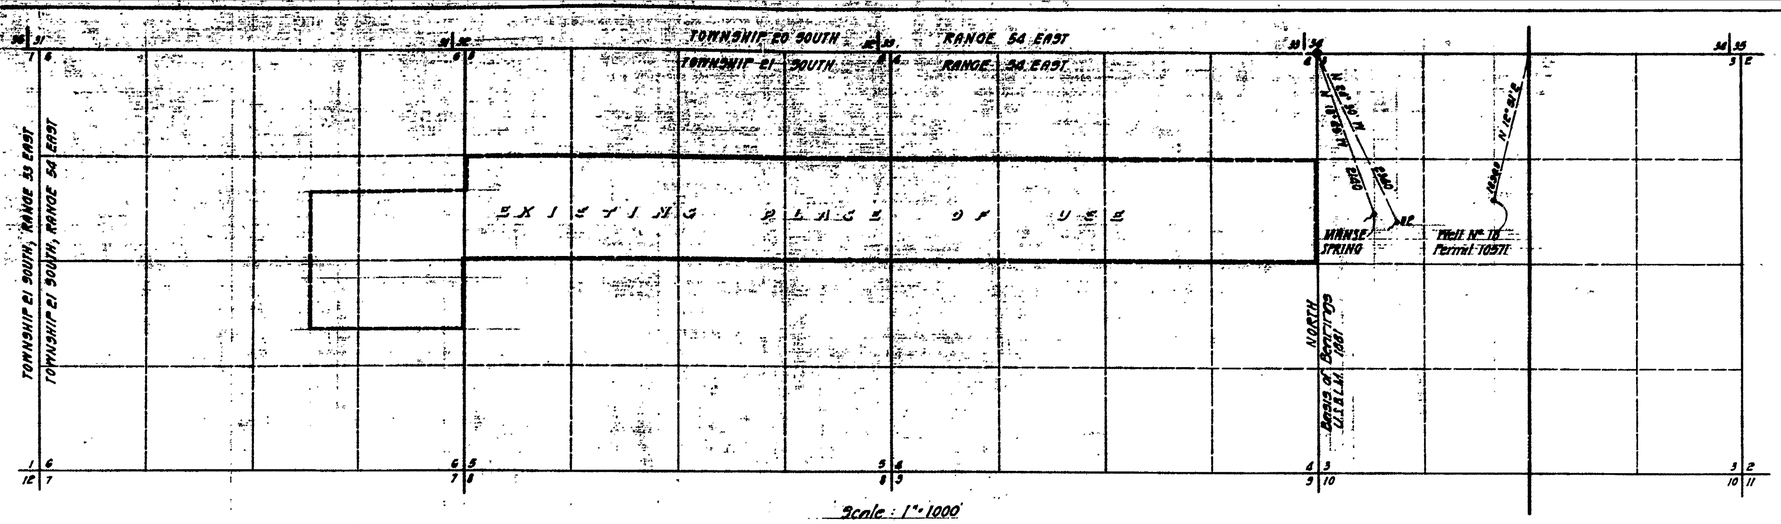

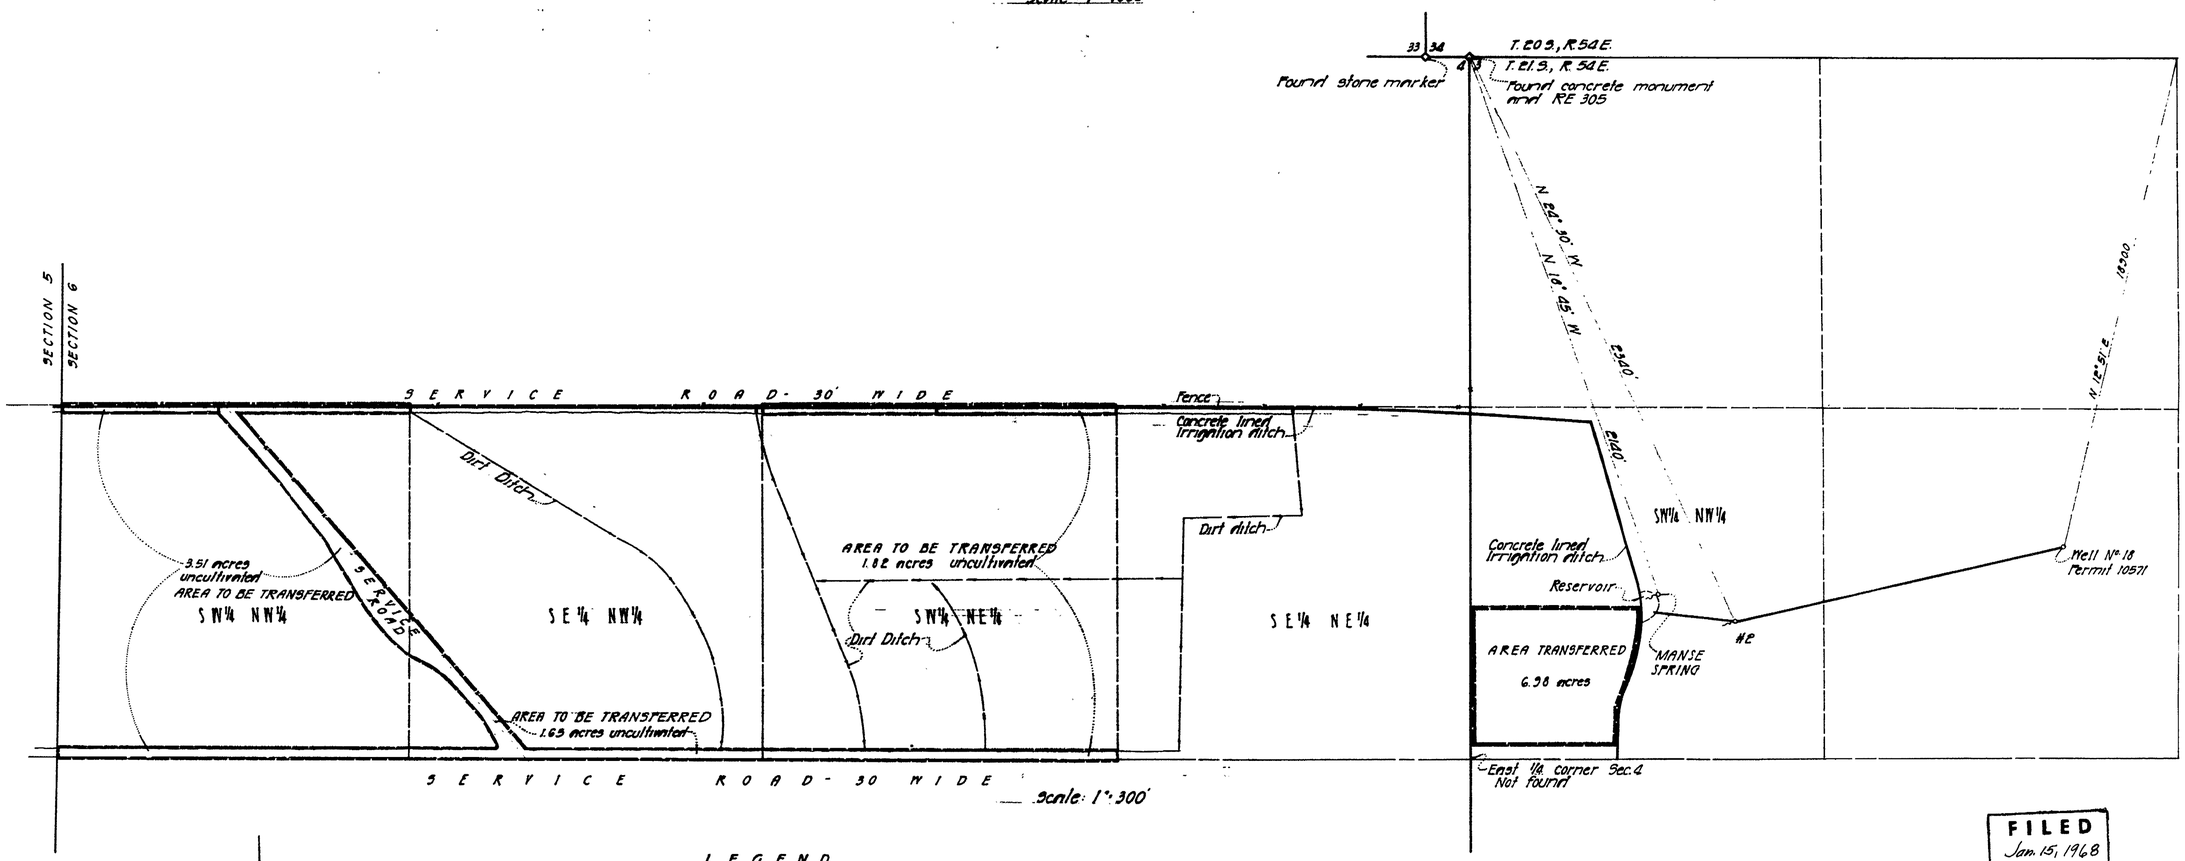

FILED
Jan. 15, 1968
STATE ENGINEER'S OFFICE

LEGEND

AREA UNDER CULTIVATION SHADED GREEN

AREA TO BE TRANSFERRED - 6.98 Acres

AREA TRANSFERRED - 6.98 Acres

STATE OF NEVADA }
COUNTY OF CLARK } ss

I, Jack K. Lenvitt, being first duly sworn, depose and say that this map, consisting of one sheet is correctly drawn to the designated scale from field notes of a survey made under my supervision on the [illegible] day of December, 1967; that it truly and correctly represents the location and extent of works used to divert water from an underground source and surface springs - Pahrump Valley Basin, Nye County, Nevada by Murton Bowman for irrigation and domestic use under Permit No. 19334 and Permit 10571-Certificate No. 2987; that the PLACE OF USE under Permit No. 19334 and Permit No. 10571-Certificate No. 2987 and the PLACE OF USE under this Application to Change the Place of Use of a Portion of the Water are correctly designated hereon; that the location and extent of lands upon which water applied for is to be used are correctly designated hereon; that said lands are owned or controlled by the applicant, Murton Bowman.

Jack K. Lenvitt
State Water Right Surveyor

Subscribed and sworn to before me this 10th day of January, 1968.

KAY S. HOLLER
Notary Public – State of Nevada
CLARK COUNTY
My Commission Expires June 10, 1970

Kay S. Holler
Notary Public in and for said County and State

0 300 1000 1500 2000 3000 4000 5000 1 mile
Scale: 1" = 1000'

Map
To Accompany An Application To Change The Place of Use of a Portion of The Water Under Permit No. 19334 and Permit No. 10571-Certificate 2987
BY: Murton Bowman
FOR: Irrigation and domestic use
FROM: An underground source and surface springs - Pahrump Valley Basin, Nye County Nevada

24323 24322 File Under