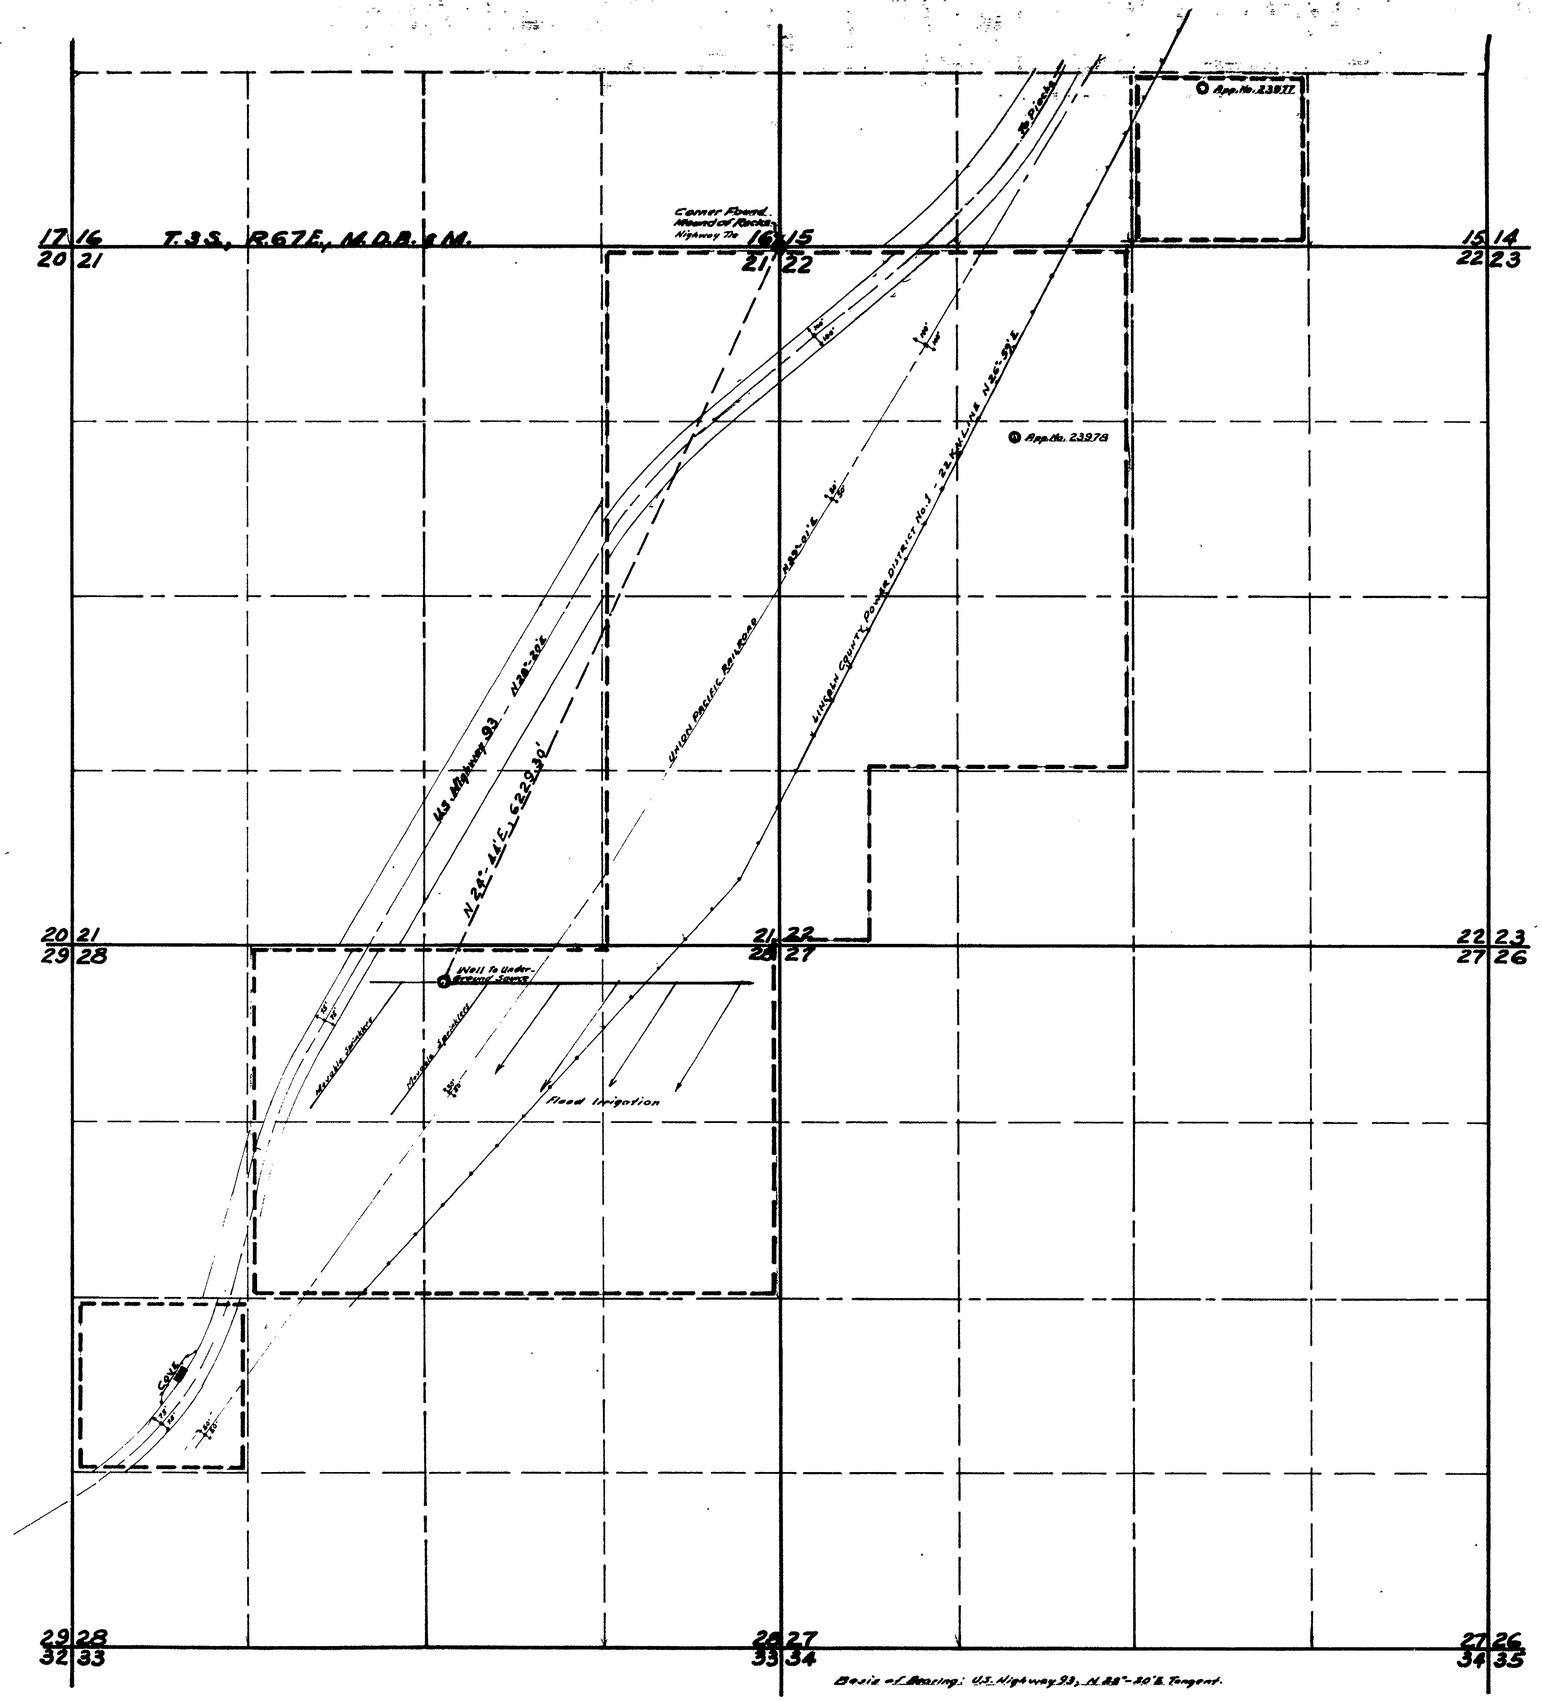

TRUE NORTH

State of Nevada }
County of Lincoln } SS.

I, Reginald G. Lee, being first duly sworn, depose and say that this map, consisting of One Sheet, has been correctly drawn to the designated scale from field notes of a survey made by me, between the 25 day of November, and the 6 day of December, 1967; that it truly and correctly represents the proposed location and extent of the works used to divert water from Underground Source in Lincoln County by Charles Sides for irrigation purposes. That the proposed point of diversion, the approximate location and size of the diverting channel, all reservoirs or basins, the location and names of all other works which will cross or connect with the proposed works, and the boundary of all lands, showing by 40-acre subdivisions the areas proposed to be irrigated, are fully and correctly designated thereon.

Reginald G. Lee
State Water Right Surveyor

Subscribed and Sworn to before me
this 12th day of JANUARY, 1968.

Colleen Flinspach
Notary Public

COLLEEN FLINSPACH
Notary Public — State of Nevada
Lincoln County
My Commission Expires Sept. 20, 1969

0 600' 1200' 1800' 2400' 3000'
Scale: 1" = 600'

FILED
Jan. 15, 1968
STATE ENGINEER'S OFFICE

MAP

TO ACCOMPANY APPLICATION TO APPROPRIATE WATER FOR IRRIGATION. APP. NO.
BY CHARLES SIDES
FROM UNDERGROUND SOURCE

24327