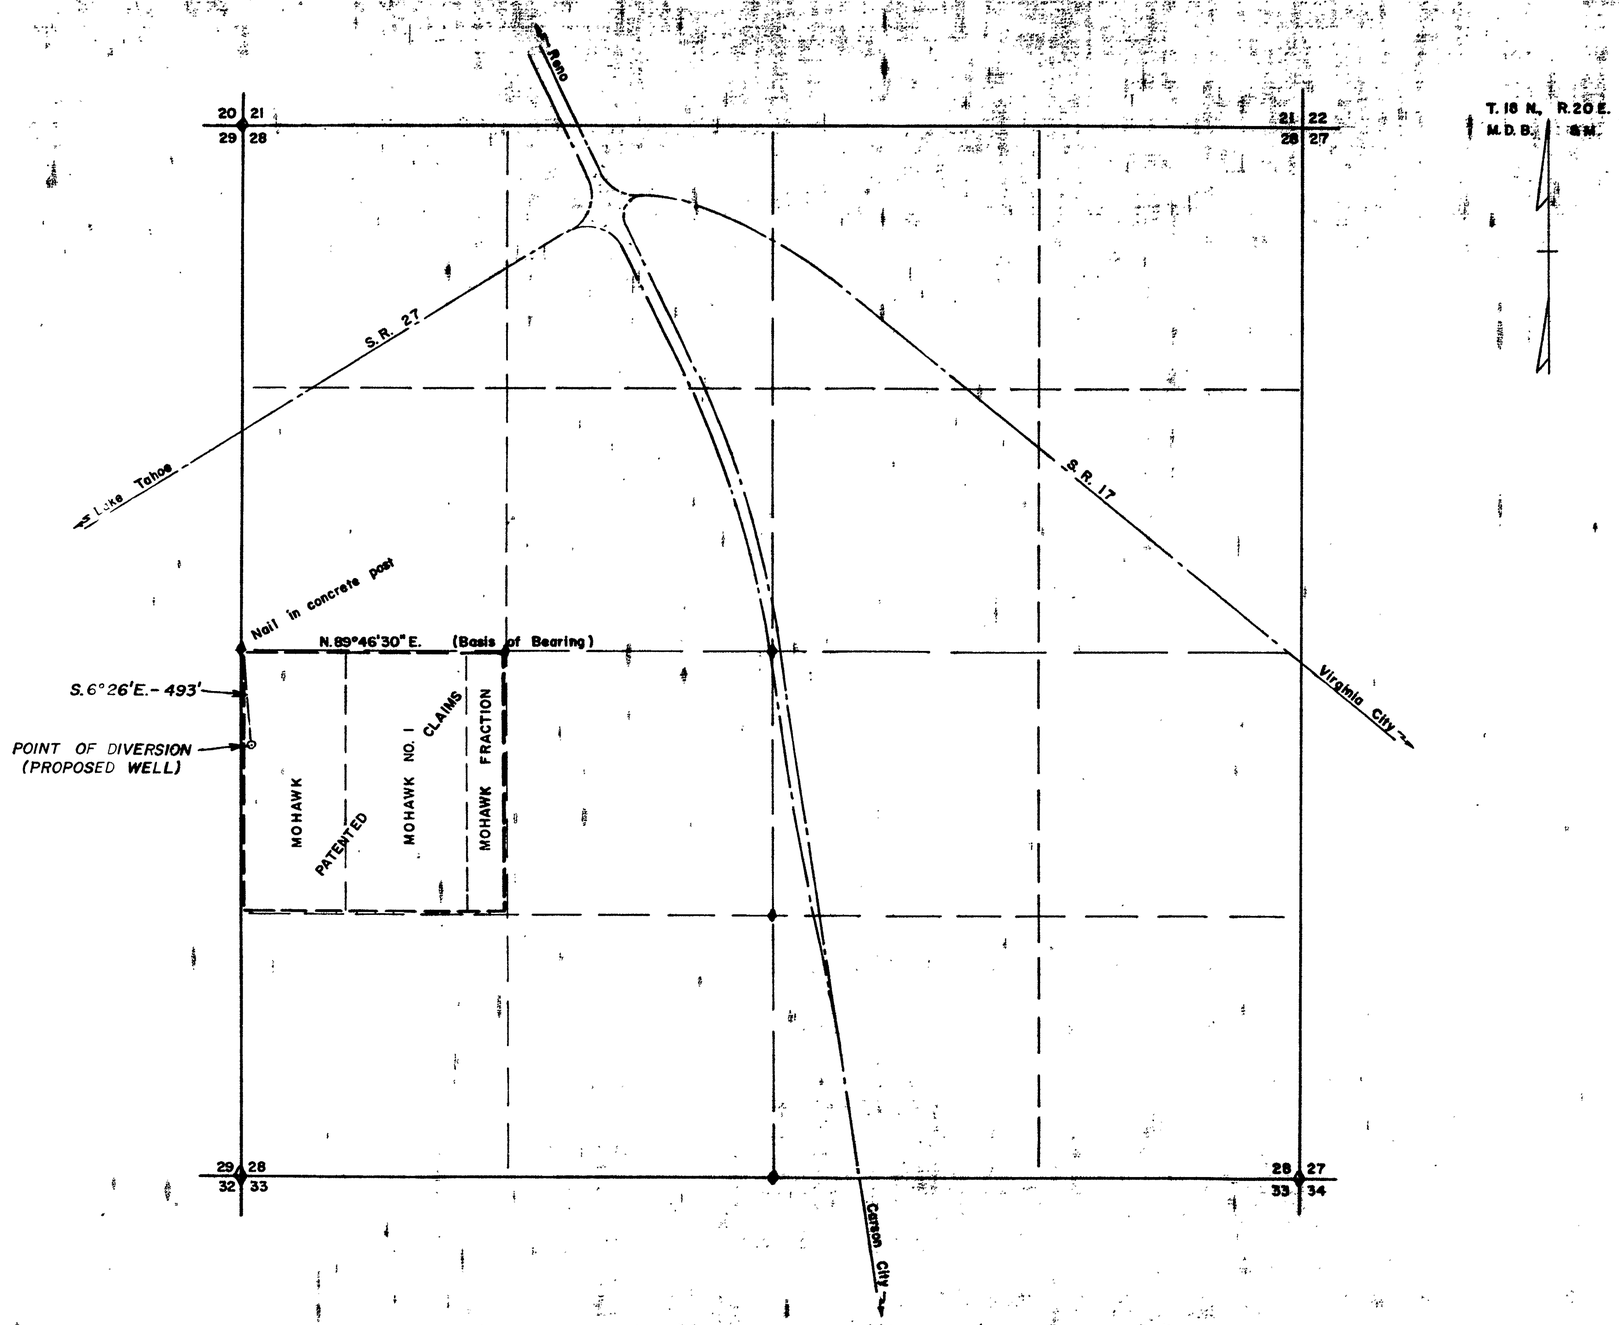

T. 16 N., R. 20 E.
M.D.B. & M.

I, Ernest E. Muller, being first duly sworn, depose and say that this map, consisting of one sheet, has been correctly drawn to the designated scale from field notes of a survey made by me on January 14, 1968, that it truly and correctly represents the location and extent of the works used to divert water from an underground source in Washoe County by DOROTHY A. TOWNE for mining, milling and domestic purposes. That the proposed point of diversion. and the approximate size of the diverting channel and the boundary of the land proposed for use are fully and correctly designated thereon.

Ernest Muller
State Water Right Surveyor No. 273

Subscribed and sworn to before me this 29th. day of January, 1968.

R. Madelynne Starnes
Notary Public in and for Douglas County, Nevada

R. MADELYNNE STARNES
NOTARY PUBLIC, STATE OF NEVADA
LYON COUNTY
My Commission Exp. as Sept. 22, 1971

SCALE: 1 INCH = 400 FEET

0 500 1320 2640

FILED
Jan. 29, 1968
STATE ENGINEER'S OFFICE

MAP
TO ACCOMPANY APPLICATION
TO APPROPRIATE WATER
BY
DOROTHY A. TOWNE
FOR
MINING, MILLING AND DOMESTIC PURPOSES
FROM
AN UNDERGROUND SOURCE

24341