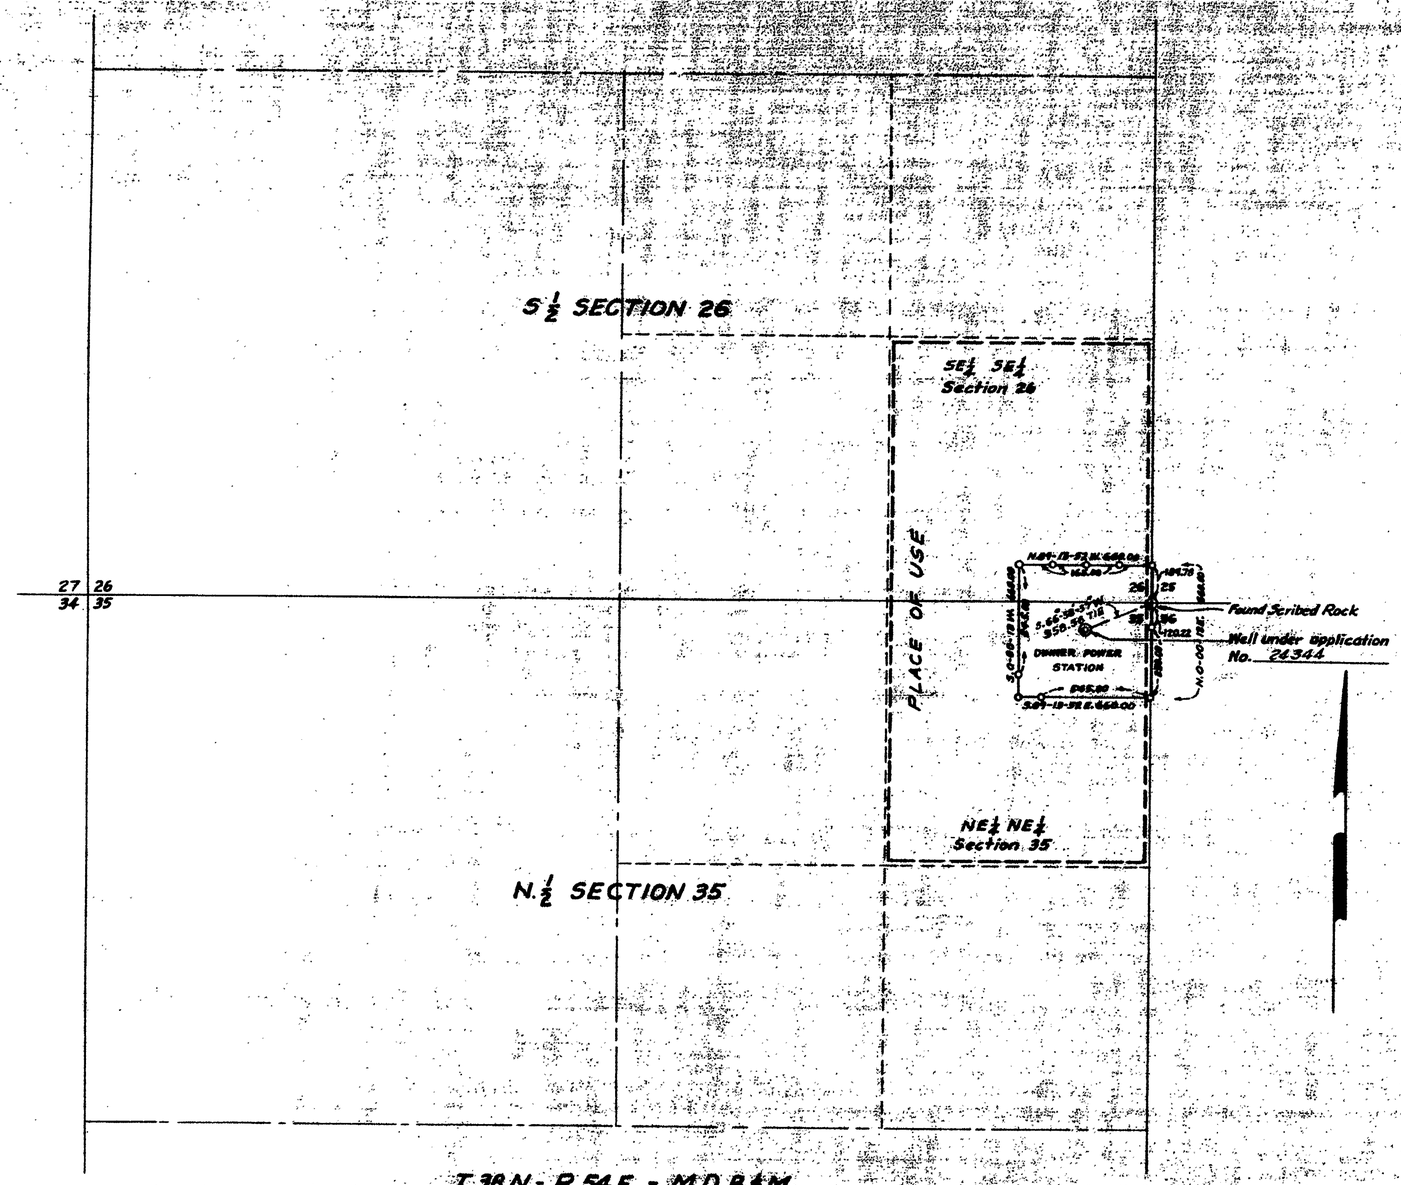

STATE OF NEVADA, }
COUNTY OF WASHOE } SS.

I, Eugene B. Longfield, being first duly sworn, depose and say that this map, consisting of 1 sheet, has been correctly drawn to the designated scale from field notes of a survey made by me on the 12th day of July 1967, that it truly and correctly represents the proposed location and extent of the works used to divert water from an underground source in Elko County, by Bell Telephone Co. of Nevada for commercial and domestic purposes. That the proposed point of diversion, the approximate location and size of the diverting channel, all reservoirs or basins, the location and names of all other works which will cross or connect with the proposed works, and the boundary of all lands, showing by 40 acre subdivisions the areas proposed to be irrigated, are fully and correctly designated thereon.

Eugene B. Longfield
State Water Right Surveyor

Subscribed and sworn to before me this 29th day of January 1968

Marian Vines
Notary Public in and for the County of Washoe
State of Nevada.

MARIAN VINES
Notary Public - State of Nevada
Washoe County

GENERAL NOTES

o Indicates Brass Caps Set in concrete - Stamped "Bell of Nev" "R.L.S. 886"

Basis of Bearings is "BM26-0" and U.S.C.&G.S. "LONE."

SCALE: 1" = 400'

0 400 800 1200 1600

25665

MAP
TO ACCOMPANY APPLICATION TO
APPROPRIATE WATER FOR
COMMERCIAL AND DOMESTIC USES
BY BELL TELEPHONE CO. OF NEVADA
FROM AN UNDERGROUND SOURCE

FILED
Jan 29, 1968
STATE ENGINEER'S OFFICE

Prepared by -
Longfield Engineering
Reno, Nevada.

25665 24344