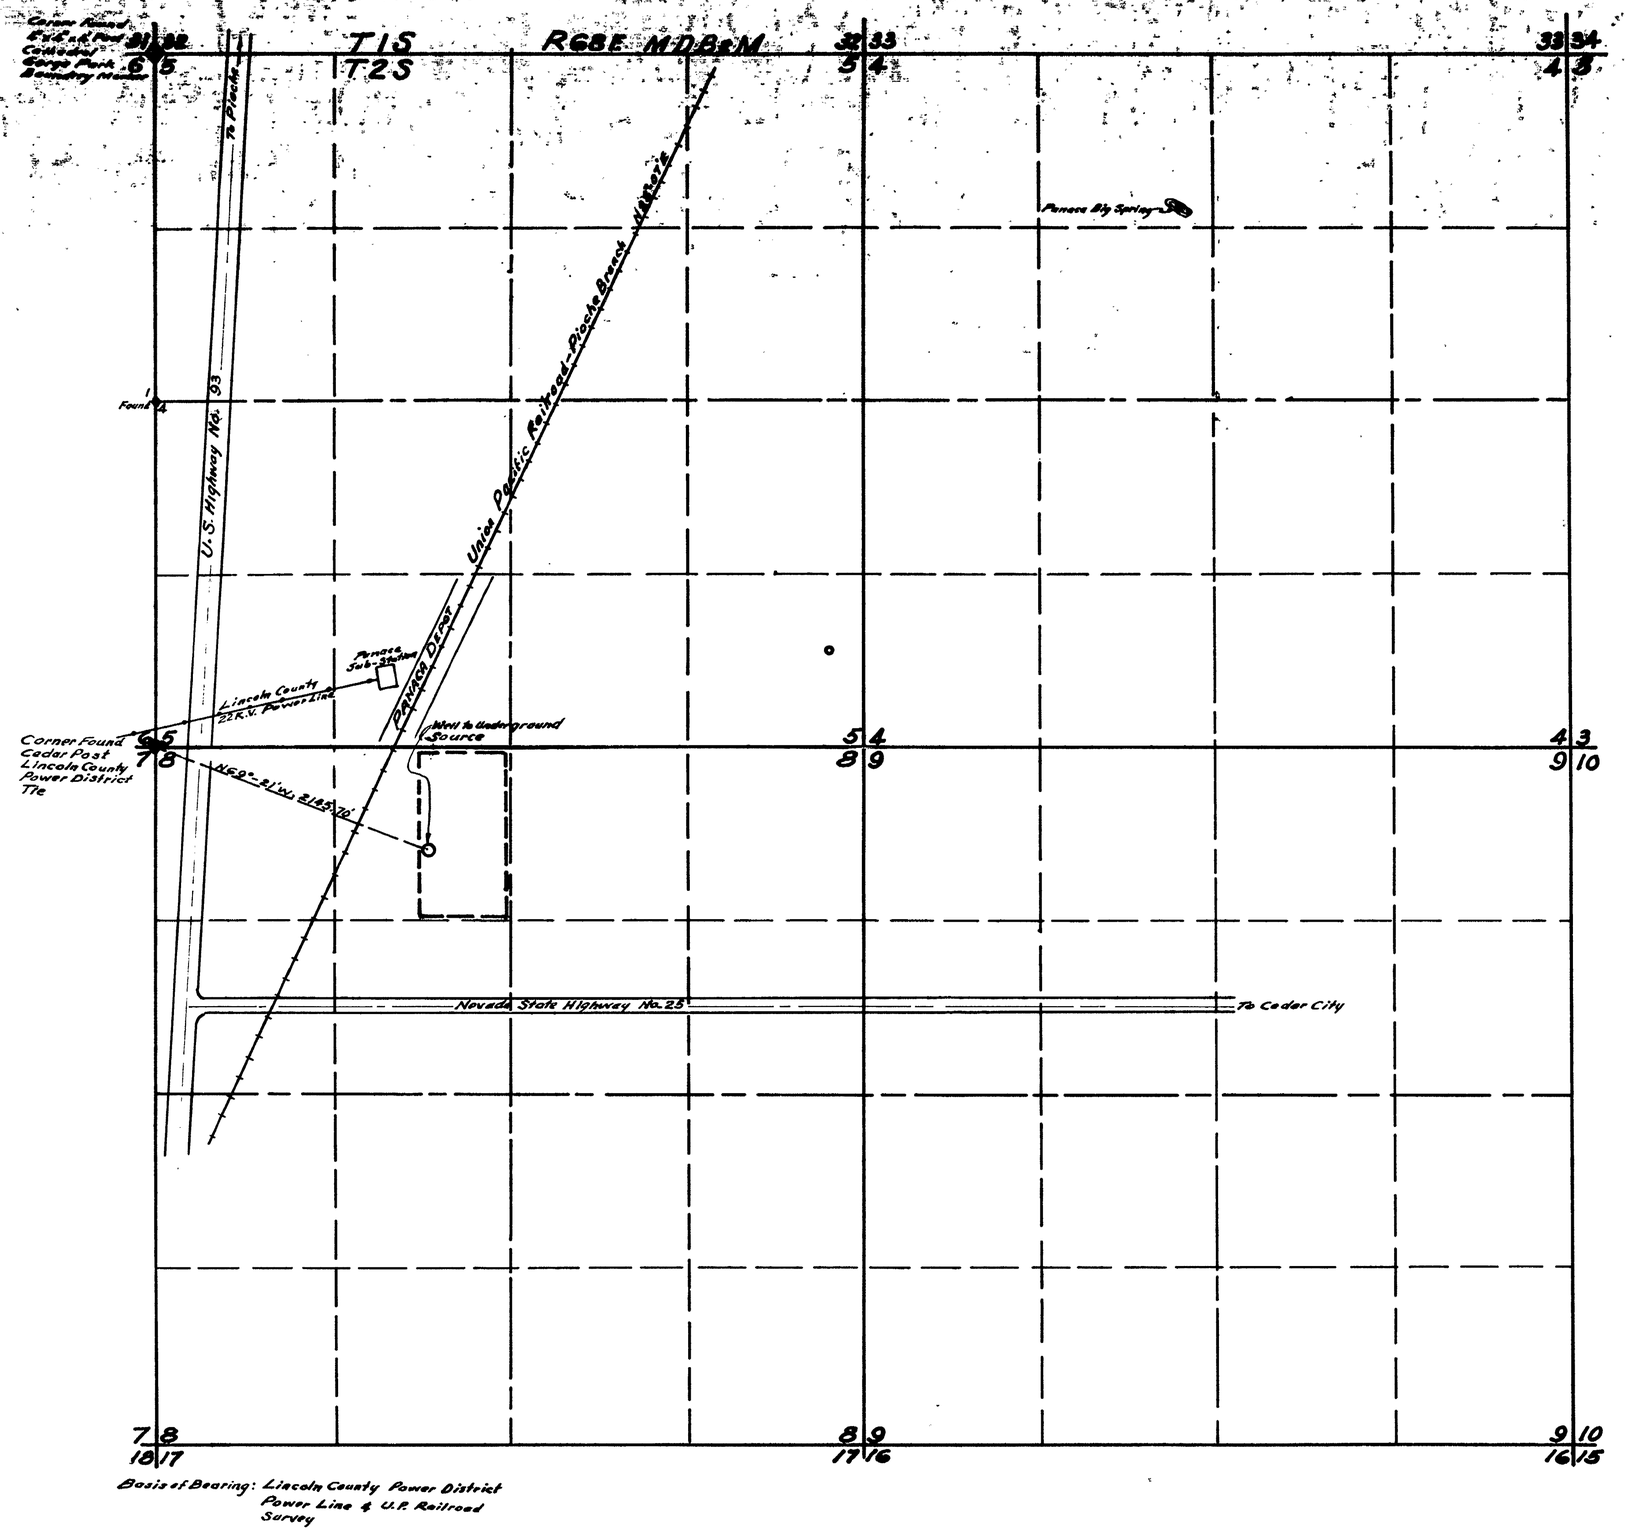

Basis of Bearing: Lincoln County Power District Power Line & U.P. Railroad Survey

State of Nevada }
County of Lincoln } SS.

I, Reginald G. Lee, being first duly sworn, depose and say that this map, consisting of one sheet, has been correctly drawn to the designated scale from field notes of a survey made by me between the fifteenth day of May, and the twenty first day of May, 1966; that it truly and correctly represents the proposed location and extent of the works used to divert water from Underground Source in Lincoln County by Wesley I. Mathews, for irrigation purposes. That the proposed point of diversion, the approximate location and size of the diverting channel, all reservoirs or basins, the location and names of all other works which will cross or connect with the proposed works, and the boundary of all lands, showing by 40-acre subdivisions the areas proposed to be irrigated, are fully and correctly designated thereon.

Reginald G. Lee
(State Water Right Surveyor)

Subscribed and sworn to before me
this 30th day of JANUARY 1968.
Notary Public in and for Lincoln County, Nevada
Colleen Finnspach

COLLEEN FINNSPACH
Notary Public — State of Nevada
Lincoln County
My Commission Expires Sept. 20, 1969

0 600 1200 1800 2400 3000 3600

Scale: 1" = 600'

FILED
FEB 2 1968
STATE ENGINEER'S OFFICE

MAP
TO ACCOMPANY APPLICATION
TO APPROPRIATE WATER FOR
IRRIGATION
BY WESLEY I. MATHEWS
FROM UNDERGROUND SOURCE
APPLICATION No.

24349