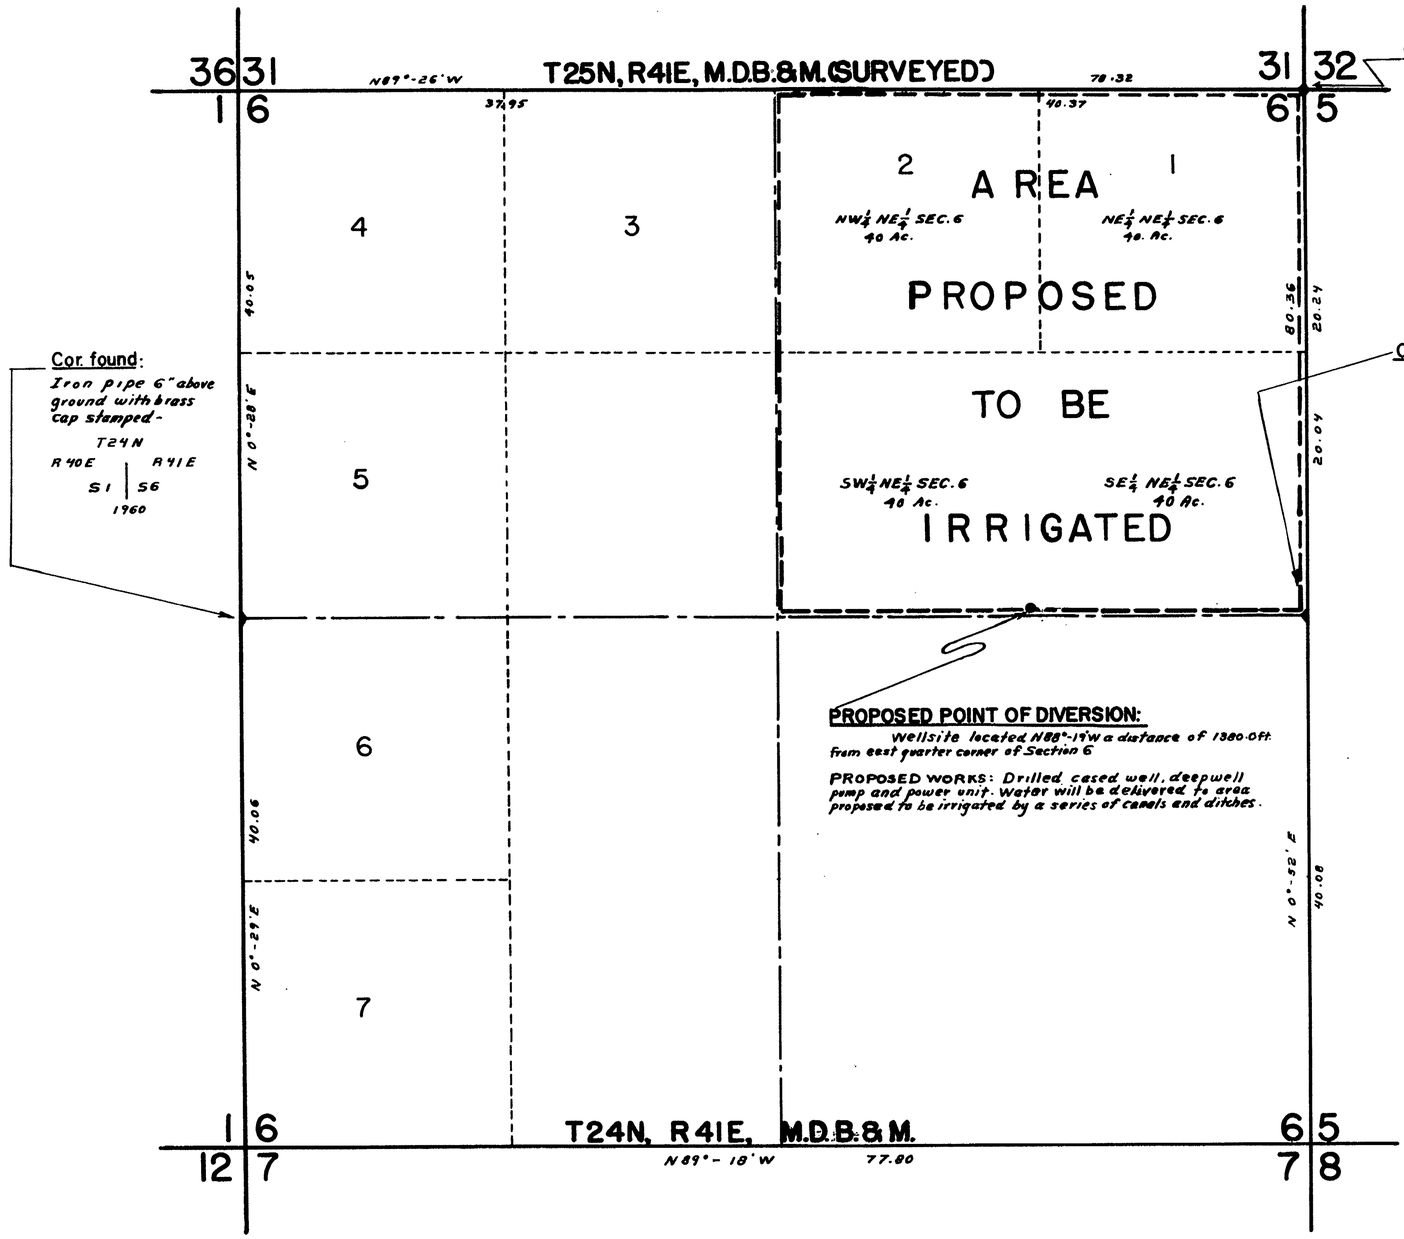

Cor. found: Iron pipe 5" above ground with brass cap stamped

T25N, R41E
S31 | S32
S6 | S5
T24N, R41E

Cor. found: Iron pipe 5" above ground with brass cap stamped

¼
S6 | S5
1960

Cor. found: Iron pipe 6" above ground with brass cap stamped -

T24N
R40E | R41E
S1 | S6
1960

PROPOSED POINT OF DIVERSION:

Wellsite located N88°-19'W a distance of 1380.0 ft. from east quarter corner of Section 6

PROPOSED WORKS: Drilled cased well, deepwell pump and power unit. Water will be delivered to area proposed to be irrigated by a series of canals and ditches.

STATE OF NEVADA
COUNTY OF Nye } SS.

I, T.M. Cahill, being first duly sworn, depose and say that this map, consisting of one sheet, has been correctly drawn to the designated scale from field notes of a survey made by me between the 16 day of Feb. and the 17 day of Feb. 1968, that it truly and correctly represents the proposed location and extent of the works used to divert water from underground source in Lander County by Julia C. Pletcher for Irrigation purposes. That the proposed point of diversion, the approximate location and size of the diverting channel, all reservoirs or basins, the location and names of all other works which will cross or connect with the proposed works, and the boundary of all lands, showing by 40 acre subdivisions the areas proposed to be irrigated are fully and correctly designated thereon.

T.M. Cahill
STATE WATER RIGHT SURVEYOR

Subscribed and sworn to before me this 29 day of February 1968.

Susan K. Veatch
NOTARY PUBLIC IN AND FOR
NYE COUNTY, NEVADA

SUSAN K. VEATCH
NOTARY PUBLIC, STATE OF NEVADA
NYE COUNTY
My Commission Expires Aug. 18, 1971

N

SCALE: 1 in. = 400 ft.

0 400 800 1200 1600 FT.

FILED
March 20, 1968
STATE ENGINEER'S OFFICE

MAP TO ACCOMPANY
APPLICATION TO APPROPRIATE WATER
FOR
IRRIGATION
BY
JULIA C. PLETCHER
FROM
UNDERGROUND SOURCE

24354

24354