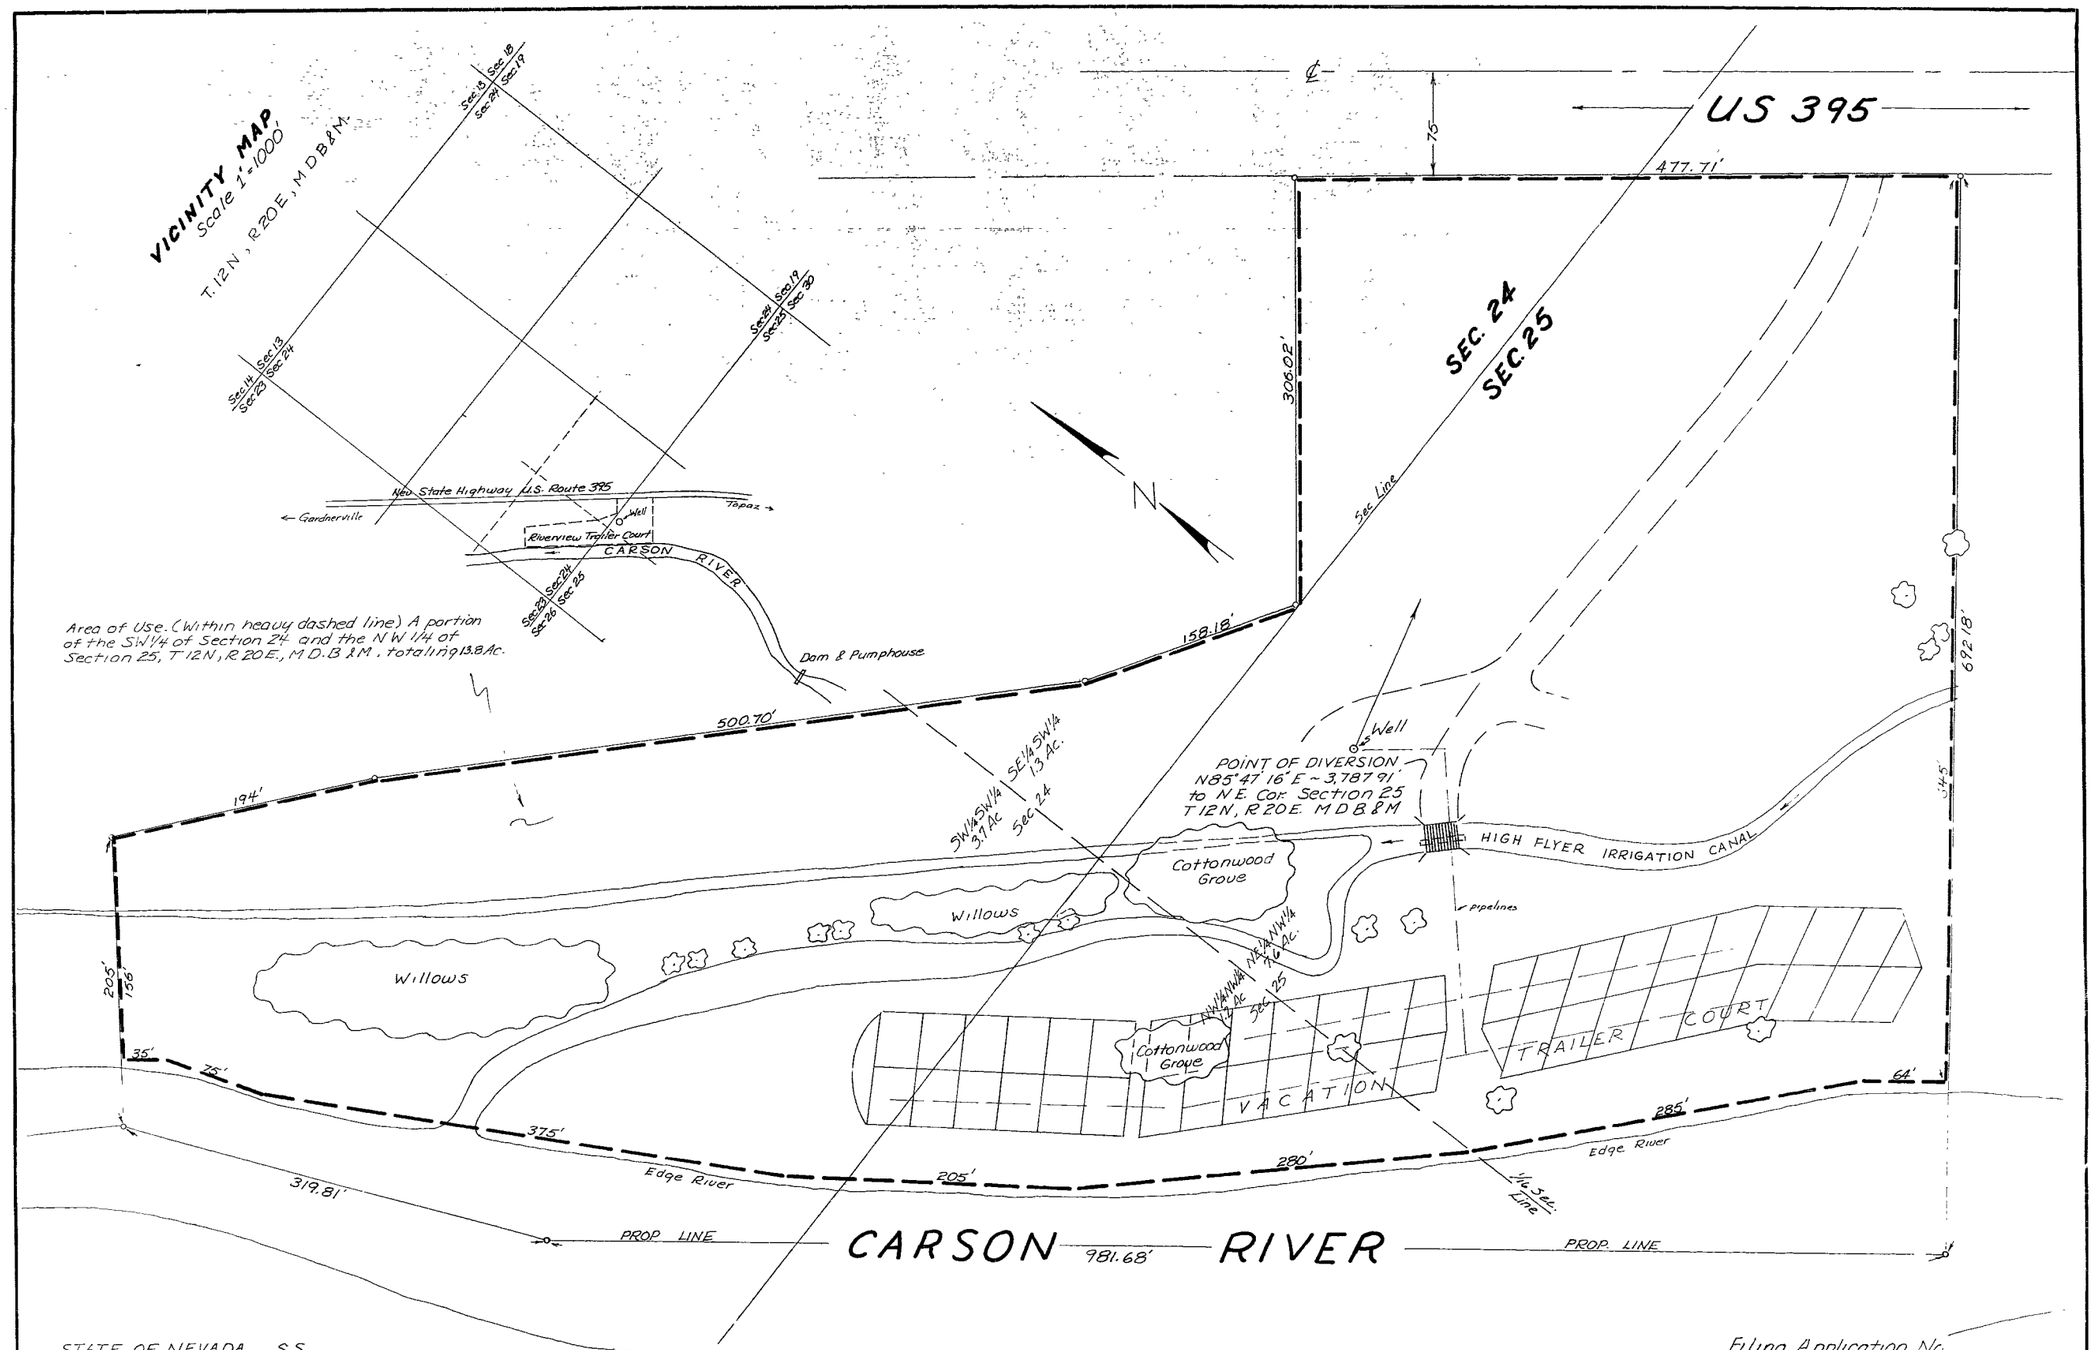

Filing Application No.

STATE OF NEVADA S.S.
COUNTY OF DOUGLAS

I. R C Downer, being first duly sworn, depose and say that this map consisting of one sheet, has been correctly drawn to the designated scale from field notes of a survey made by me on Sept 15, 1964; that it truly and correctly represents the location and extent of the proposed works used to divert water from a well in Douglas County, Nevada, by Riverview Trailer Court for quasi-municipal purposes, that the point of diversion, approximate location of the diverting ditch, and the boundary of all land contained in the lot where the quasi-municipal use of the well water is proposed are fully and correctly designated hereon.

R.C. Downer, State Water Surveyor #314

Subscribed and sworn before me this 12th day of February, 1968

Phyllis L Mays
Notary Public in and for Douglas Co. Nev.
My commission expires Nov 8, 1971

PHYLLIS L. MAYS
Notary Public — State of Nevada
Douglas County
My Commission Expires Nov. 8, 1971

FILED
Feb 13, 1968
STATE ENGINEER'S OFFICE

MAP
TO ACCOMPANY APPLICATION TO APPROPRIATE WATER FOR QUASI-MUNICIPAL PURPOSES FROM A WELL
BY:
RIVERVIEW CORPORATION
SCALE 1"=50'
DOWNER ENGINEERING - MINDEN, NEV.

24361