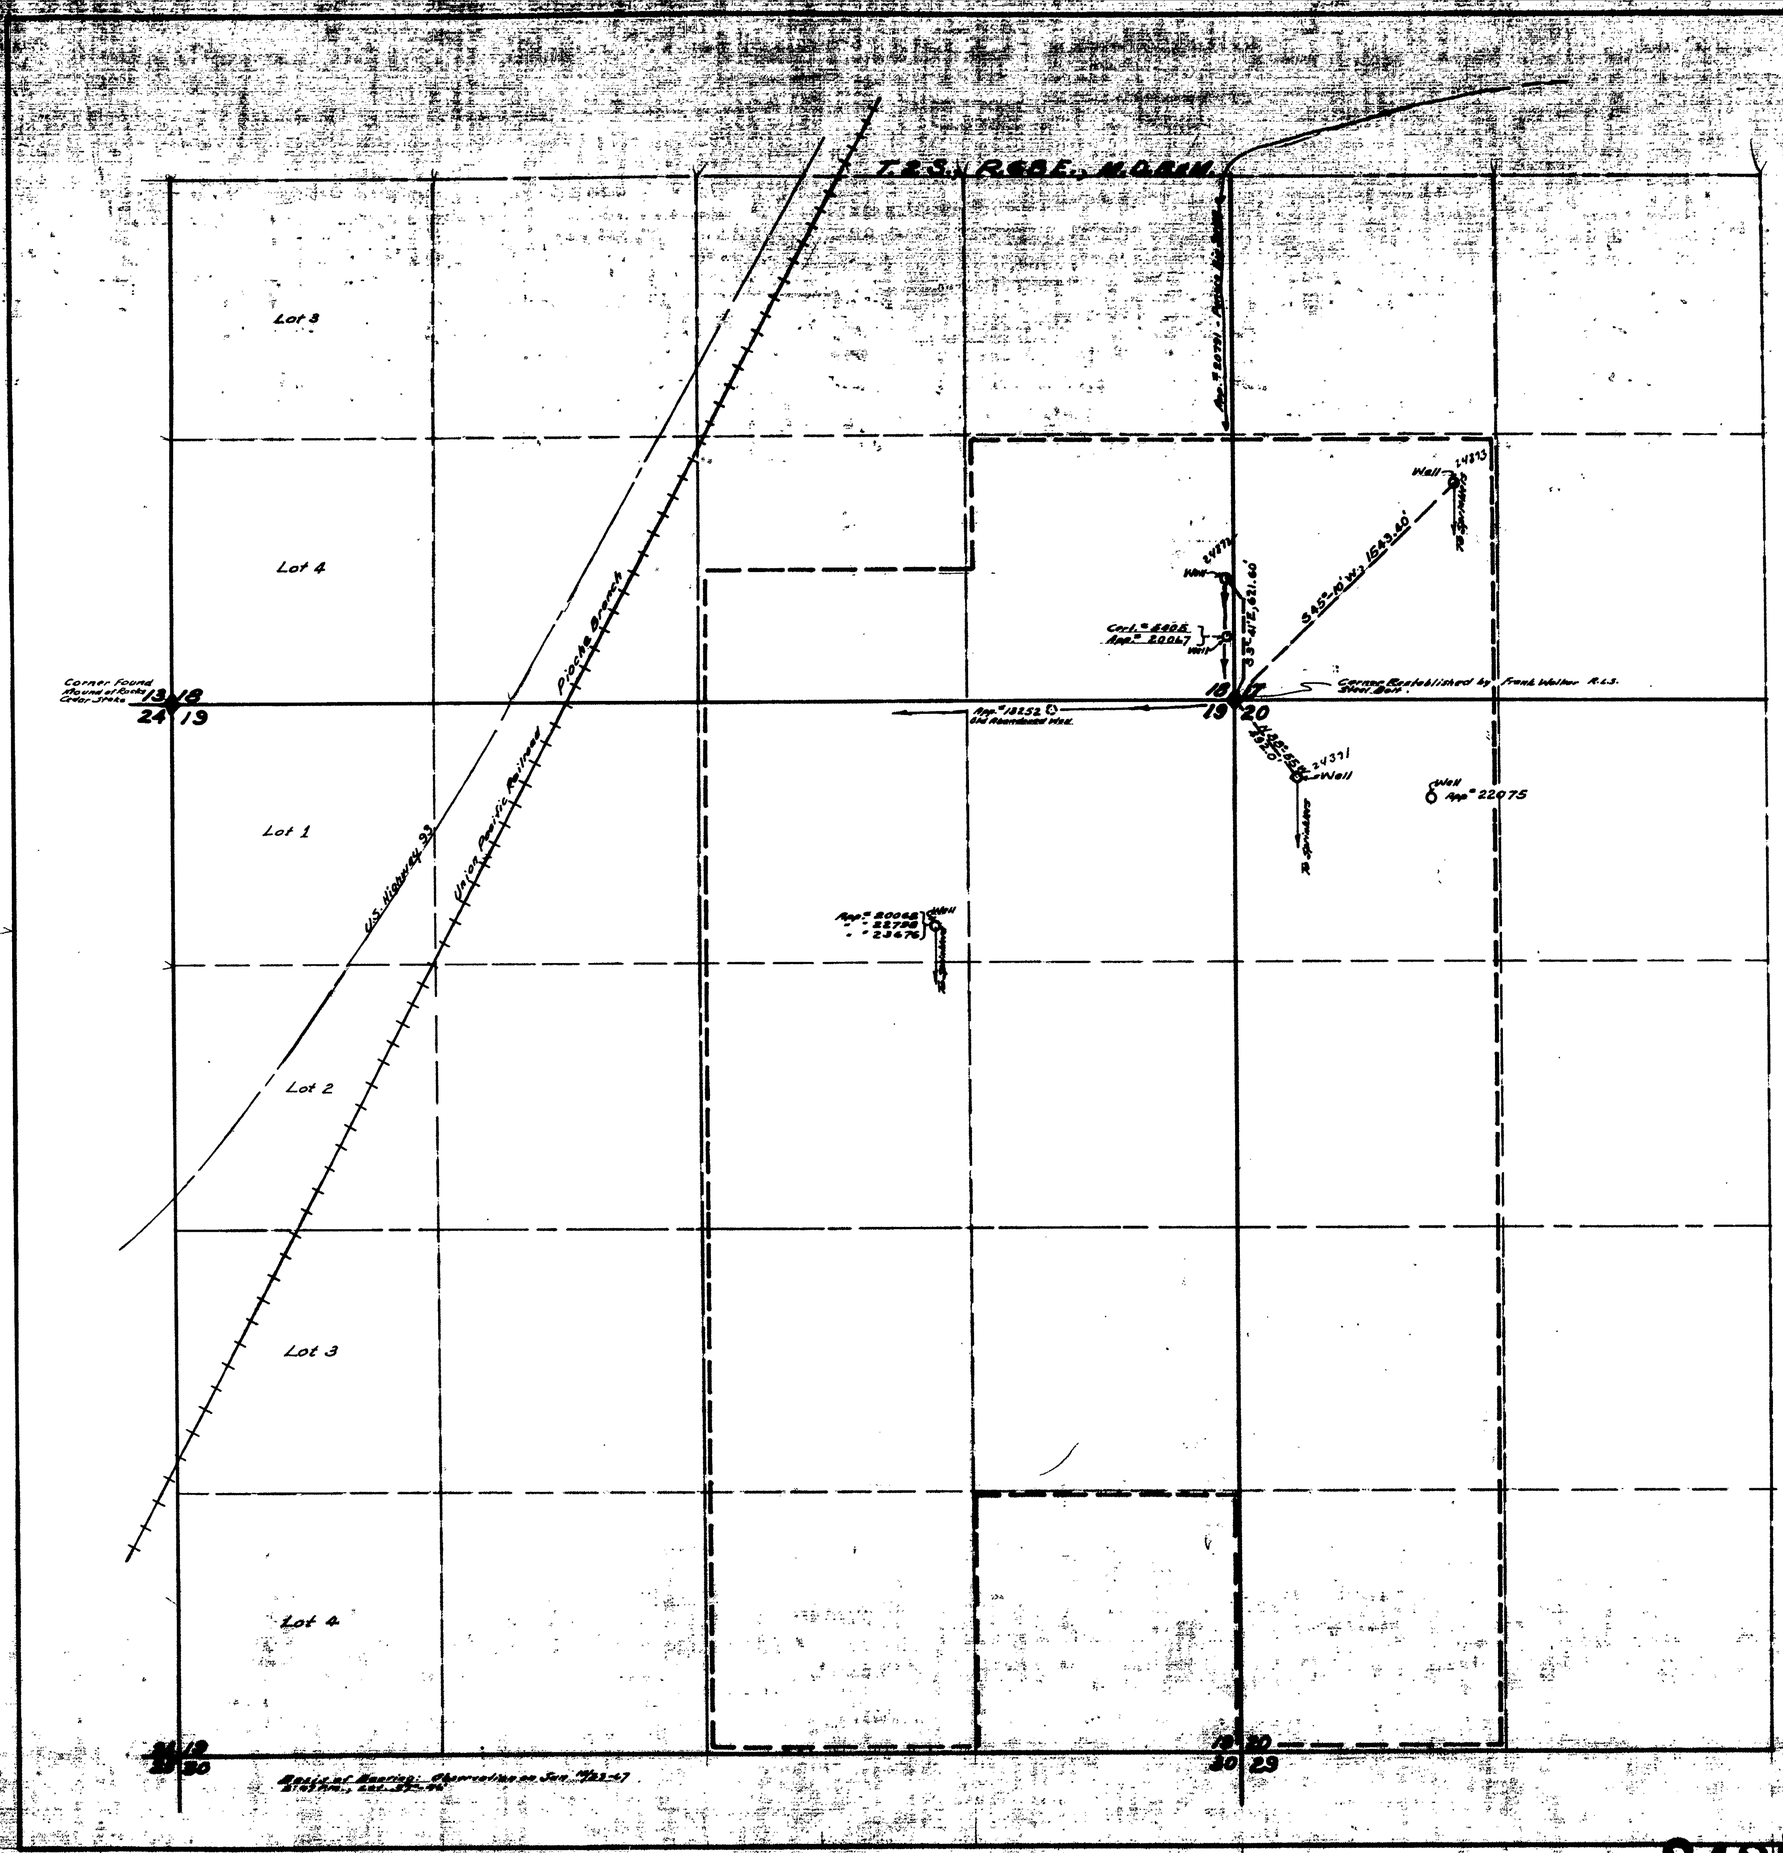


TRUE NORTH

State of Nevada }
County of Lincoln } SS.

I, Reginald G. Lee, being first duly sworn, depose and say that this map, consisting of one sheet, has been correctly drawn to the designated scale from field notes of a survey made by me, between the 21st day of October, and th 26th day of October, 1967; that it truly and correctly represents the proposed location and that extent of the works used to divert water from Underground Source in Lincoln County, by F. Don Wadsworth for irrigation purposes. That the proposed point of diversion, the approximate location and size of the diverting channels, all reservoirs or basins, the location and names of all other works which will cross or connect with the proposed works, and the boundary of all lands, shown by 40-acre subdivision the areas proposed to be irrigated, are fully and correctly designated thereon.

Reginald G. Lee
(State Water Right Surveyor)

Subscribed and Sworn to before me
this 16th day of JANUARY, 1968
Colleen Flinspach
Notary Public

COLLEEN FLINSPACH
Notary Public — State of Nevada
Lincoln County
My Commission Expires Sept. 20, 1969

FILED
Feb. 15, 1968
STATE ENGINEER'S OFFICE

0' 400' 800' 1200' 1600' 2000'
Scale 1" = 400'

# MAP

TO ACCOMPANY APPLICATION
TO APPROPRIATE WATER FOR
IRRIGATION APP. NO.
BY F. DON WADSWORTH
FROM UNDERGROUND SOURCE