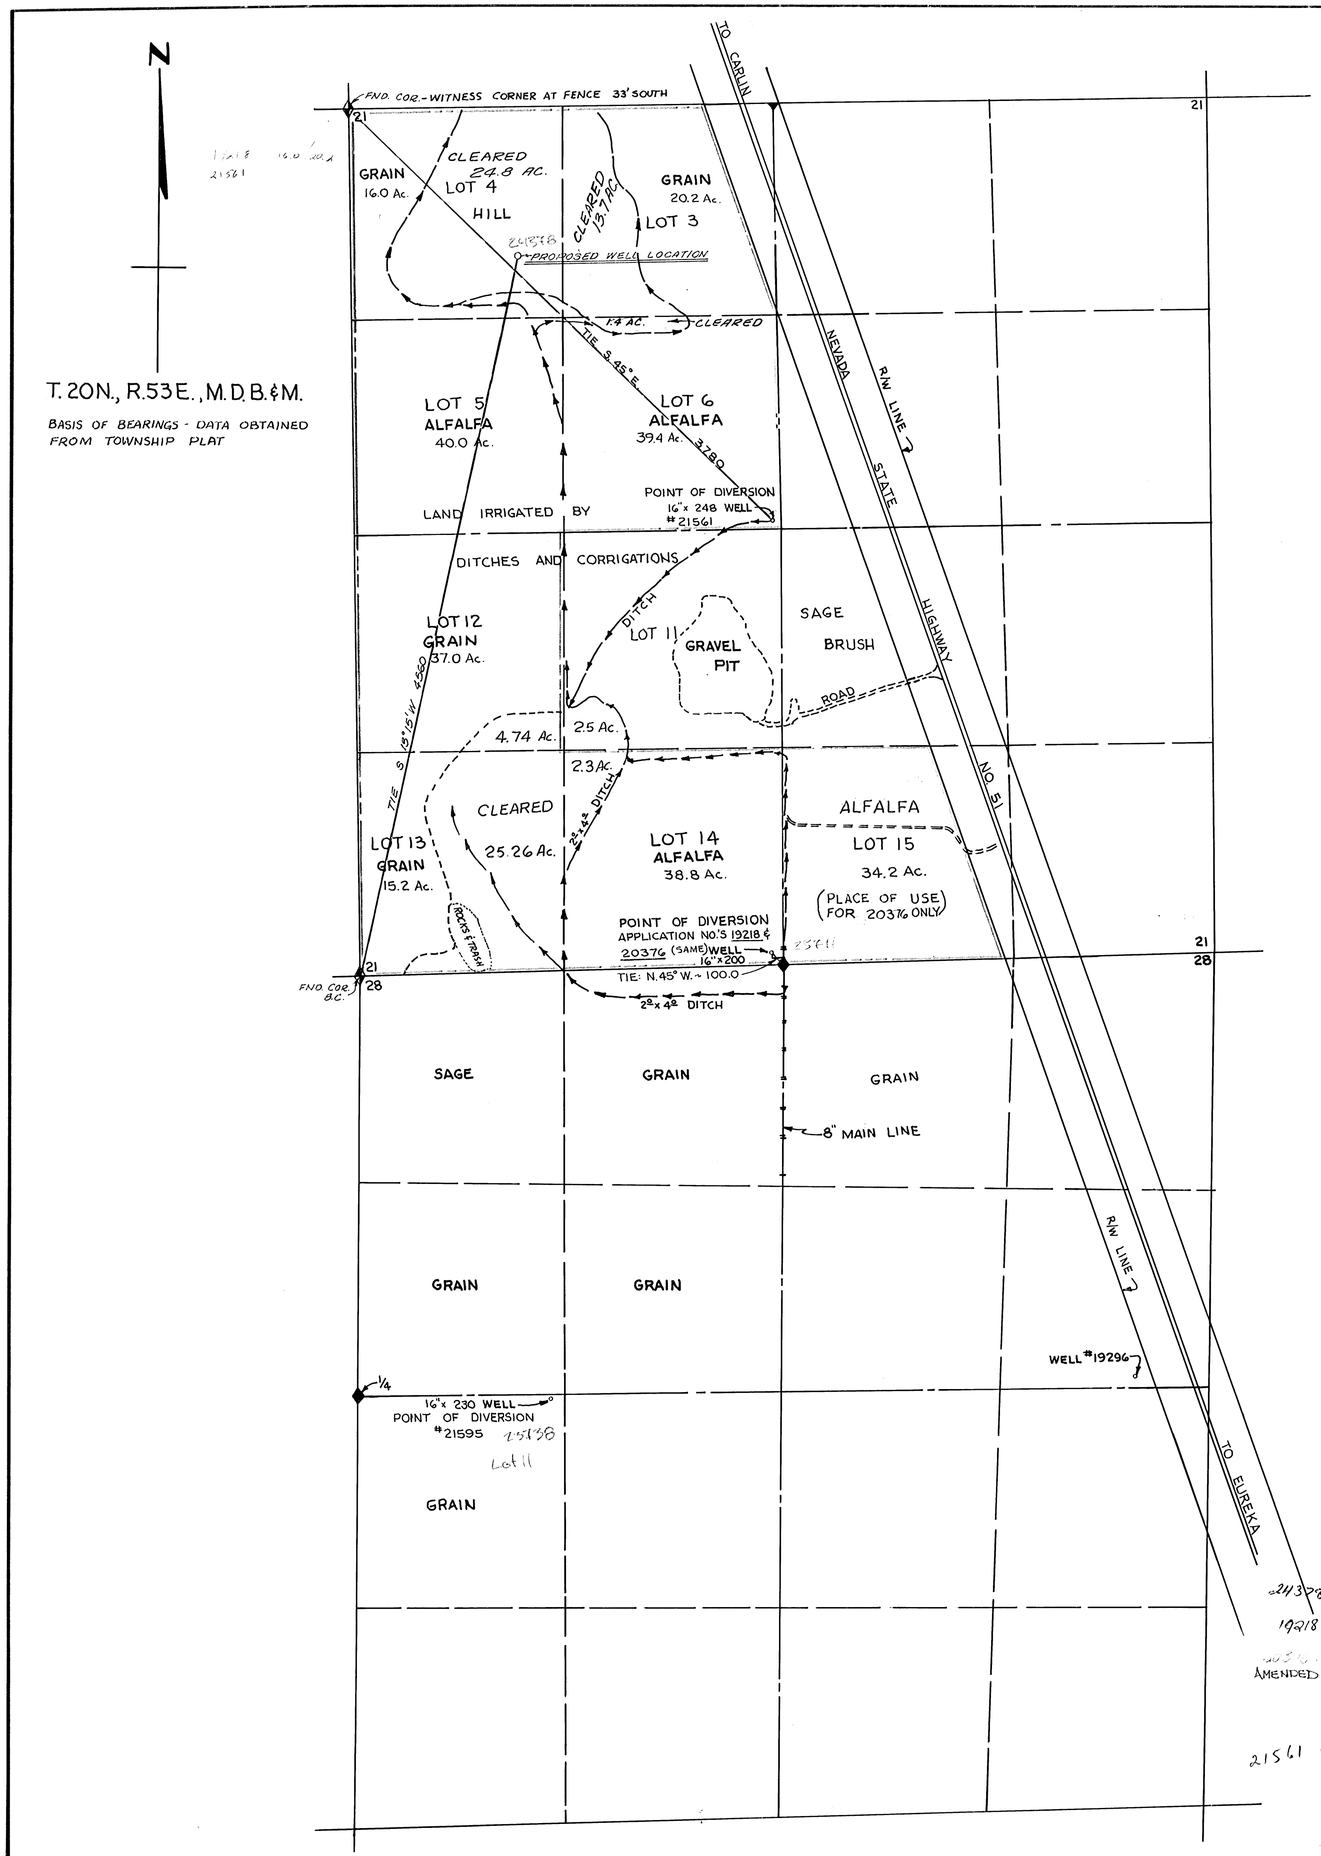

SECTION	SUBDIVISION	TWNSP	RANGE	CULTIVATED ACREAGE	DESCRIPTION OF CULTURE	DATE OF FIRST CULTURE
21	LOT 4	20N	53E	16.0	GRAIN	
	3			20.2	"	
	5			40.0	ALFALFA	
	6			39.4	"	
	12			37.0	GRAIN	
	13			15.2	"	
	14			38.8	ALFALFA	
*	15			* 34.2	"	
	12			4.74	CLEARED	
	13			25.26	"	
	4			24.8	"	
	3			13.7	"	
	6			1.4	"	
	14			2.3	"	
21	LOT 11	20N	53E	2.5	"	

TOTAL 315.5 Ac. FOR # 20376
TOTAL 281.3 Ac. FOR # 19218

* LOT 15 NOT INCLUDED IN 19218

STATE OF NEVADA }
COUNTY OF ELKO } S.S.

I, MARK CHILTON, BEING FIRST DULY SWORN, DEPOSE AND SAY THAT THIS MAP, CONSISTING OF 1 SHEET, HAS BEEN CORRECTLY DRAWN TO THE DESIGNATED SCALE FROM FIELD NOTES OF A SURVEY MADE UNDER MY SUPERVISION AND DIRECTION, ON THE 15TH DAY OF JANUARY, 1968, AND FROM AERIAL PHOTOGRAPHS TAKEN THE 1ST DAY OF NOVEMBER, 1966; THAT IT TRULY AND CORRECTLY REPRESENTS THE SOURCES LOCATION AND EXTENT OF THE WORKS USED TO DIVERT WATER FROM **UNDERGROUND** IN **EUREKA COUNTY**, BY **EDWIN C. BISHOP** FOR **DOMESTIC AND IRRIGATION** PURPOSES, UNDER APPLICATION NO.'S 19218 & 20376. THAT THE POINT OF DIVERSION, THE LOCATION, SIZE OF THE DIVERTING CHANNEL, LOCATION AND DESCRIPTION OF ALL MEASURING DEVICES, THE LOCATION AND EXTENT OF LANDS OWNED OR CONTROLLED BY THE APPLICANT UPON WHICH WATER APPLIED FOR UNDER APPLICATION NO.'S 19218 & 20376 IS USED, TOGETHER WITH THE AREA AND KIND OF CULTURE IN EACH 40-ACRE SUBDIVISION, AND THE LOCATION AND NAMES OF ALL OTHER WORKS OR STREAMS WHICH ARE CROSSED BY OR CONNECTED WITH SAID WORKS ARE FULLY AND CORRECTLY DESIGNATED THEREON.

Mark Chilton
STATE WATER RIGHT SURVEYOR

SUBSCRIBED AND SWORN TO BEFORE ME
THIS 20TH DAY OF JANUARY, 1968

Leora Bernadot
NOTARY PUBLIC IN AND FOR ELKO COUNTY, NEVADA

LEORA BERNADOT
Notary Public - State of Nevada
Elko County, Nevada
My Commission Expires May 2, 1970

REGISTERED PROFESSIONAL ENGINEER - STATE OF NEVADA
MARK CHILTON
LAND SURVEYOR
CIVIL
NO. 1404

0 500 1000 1500 2000 2500
SCALE 1" = 500'

24378 CERTIFICATE No. 8556 ISSUED 8-5-75
19218 CERTIFICATE No. 6713 ISSUED 8-9-68
AMENDED CERTIFICATE No. 6798 ISSUED 10-1-68
AMENDED CERTIFICATE No. 6798 ISSUED 2-27-76
21561 CERTIFICATE No. 6958 ISSUED 4-3-69

FILED
Feb. 20, 1968
STATE ENGINEER'S OFFICE

NO.	BY	DATE	DESCRIPTION	CHK'D	APP'D
1	RB	2/68	ADDITIONS	RW	MC

REVISIONS

DRAWN BY R. BABB | APPROVED BY M.C.
CHECKED BY M.C. | DATE JAN. 10, 1968

MAP
TO ACCOMPANY PROOF OF BENEFICIAL USE UNDER APPLICATION NO.'S 19218 & 20376 FOR
DOMESTIC & IRRIGATION
BY
EDWIN C. BISHOP
FROM UNDERGROUND

CHILTON ENGINEERING
WESTERN PACIFIC BLDG. ELKO, NEVADA

W67001 | 1

82909 81650 21561 20376 19218 File Under 24378