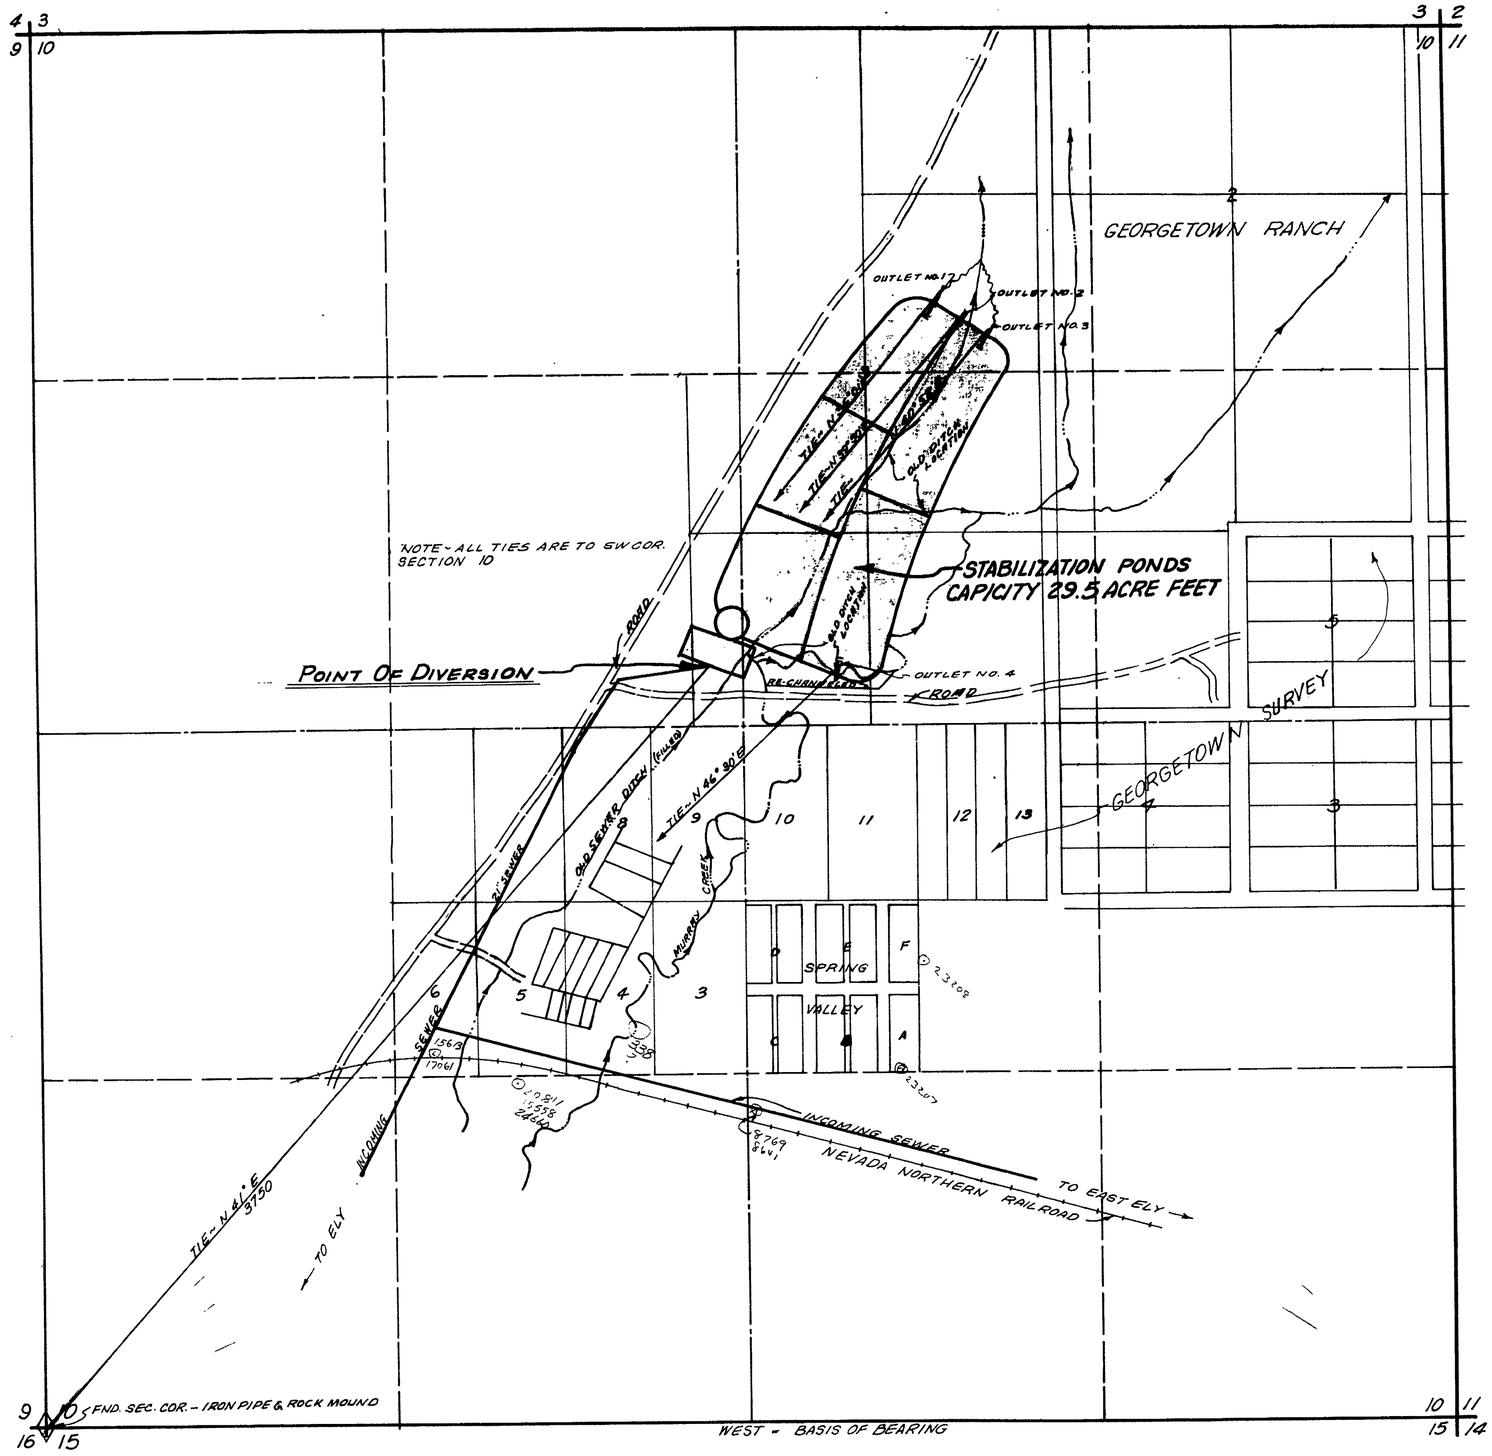

T. 16 N., R. 63 E., M.D.B.&M.

VICINITY MAP

SCALE 1" = 2000'

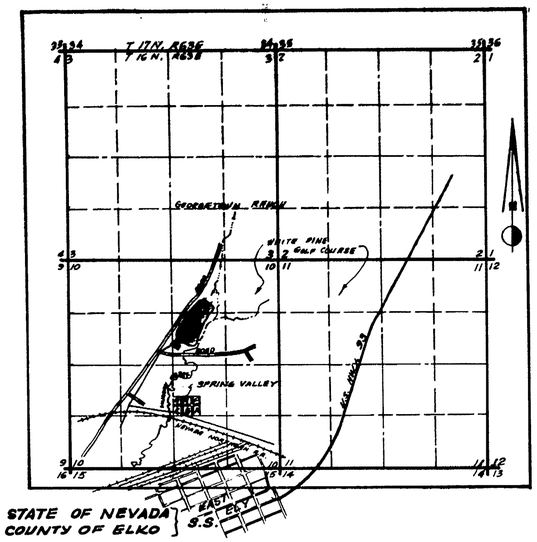

STATE OF NEVADA }
COUNTY OF ELKO } S.S.

I, **MARK CHILTON**, BEING FIRST DULY SWORN, DEPOSE AND SAY THAT THIS MAP, CONSISTING OF ONE SHEET, HAS BEEN CORRECTLY DRAWN TO THE DESIGNATED SCALE FROM FIELD NOTES AND FROM AERIAL PHOTOGRAPHS DATED JUNE 26, 1967; THAT IT TRULY AND CORRECTLY REPRESENTS THE PROPOSED LOCATION AND EXTENT OF THE WORKS USED TO DIVERT WATER FROM **ELY SEWAGE SYSTEM** IN **WHITE PINE COUNTY** BY **ELY MUNICIPAL WATER DEPARTMENT** FOR **STORAGE PURPOSES.** THAT THE PROPOSED POINT OF DIVERSION, THE APPROXIMATE LOCATION AND SIZE OF THE DIVERTING CHANNEL, ALL RESERVOIRS OR BASINS, THE LOCATION AND NAMES OF ALL OTHER WORKS WHICH WILL CROSS OR CONNECT WITH THE PROPOSED WORKS, AND THE BOUNDARY OF ALL LANDS, SHOWING BY 40-ACRE SUBDIVISIONS THE AREAS PROPOSED TO BE IRRIGATED, ARE FULLY AND CORRECTLY DESIGNATED THEREON.

REGISTERED PROFESSIONAL ENGINEER AND LAND SURVEYOR — MARK CHILTON — LAND SURVEYOR — CIVIL — NO. 1404 — STATE OF NEVADA

Mark Chilton
STATE WATER RIGHT SURVEYOR

SUBSCRIBED AND SWORN TO BEFORE ME THIS 29TH DAY OF MARCH, 1968

Leora Bernadot
NOTARY PUBLIC IN AND FOR ELKO, COUNTY, NEV.

LEORA BERNADOT
Notary Public - State of Nevada
Elko County, Nevada
My Commission Expires May 2, 1970

0 300 600 900 1200 1500
SCALE 1" = 300'

FILED
April 4, 1968
STATE ENGINEER'S OFFICE

NO.	BY	DATE	DESCRIPTION	CHK'D	APP'D

REVISIONS

DRAWN BY RW	APPROVED BY MC
JOB NO. 420-010	DATE MARCH 29, 1968

MAP
TO ACCOMPANY APPLICATION
TO APPROPRIATE WATER
BY
ELY MUNICIPAL WATER DEPT.
FOR
STORAGE PURPOSES
FROM ELY SEWAGE SYSTEM
(IRRIGATION AND STOCKWATERING TO BE APPLIED FOR UNDER SECONDARY PERMIT)

CHILTON ENGINEERING
WESTERN PACIFIC BLDG. ELKO, NEVADA

W-68012 | 0

24379

3V379