STATE OF NEVADA }ss
COUNTY OF NYE

I, Keith E. Anderson, being first duly sworn, depose and say that this map, consisting of 1 sheet, numbered from 1 to 1, inclusive, has been correctly drawn to the designated scale from field notes of a survey made under my supervision and direction, on the 7th day of February, 1968; that it truly and correctly represents the proposed locations and extent of the works used to divert water from UNDERGOUND at Clayton Valley, in Esmeralda County, by Foote Mineral Co. for MINING AND MILLING PURPOSES.

Keith E. Anderson
State Water Right Surveyor #353

Subscribed and sworn to before me this 20 day of March, 1968

M. Allene Jacobson
Notary Public in and for Nye County, Nevada.

M. ALLENE JACOBSON
NOTARY PUBLIC, STATE OF NEVADA
NYE COUNTY
My Commission Expires June 23

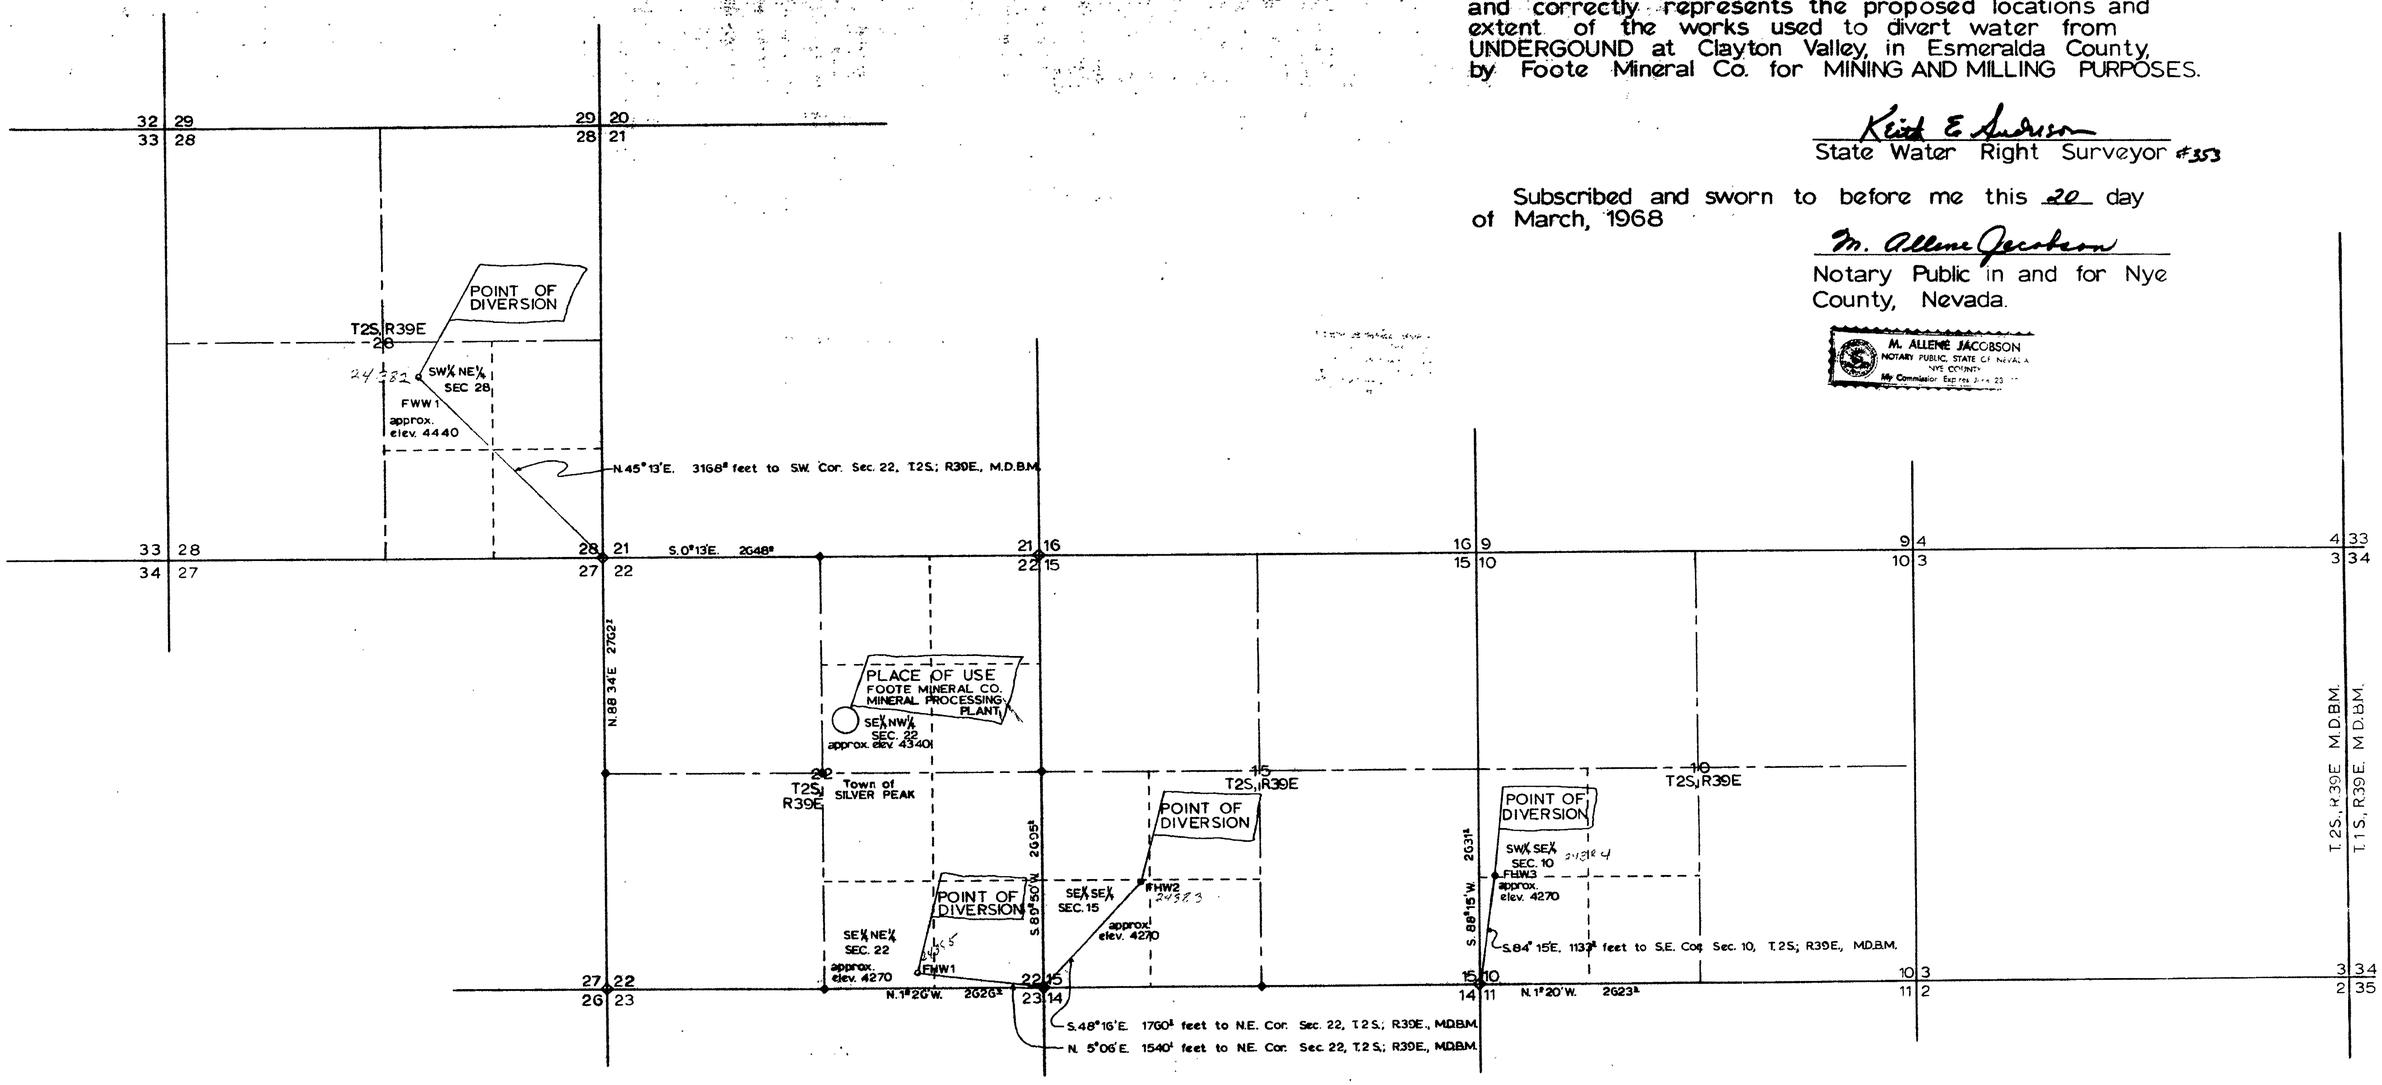

NORTH

ENGINEERING DATA: The meridian of FWW1 was carried by angle from the west line of Sec. 22, T.2S.; R.39E. The meridian for the survey of FHW1 & FHW2 was carried by angle from the east line of Sec. 22, T.2S.; R.39E. The meridian for the survey of FHW3 was carried by angle from the east line of Sec. 10, T.2S.; R.39E. The bearings of Sec. 22 had been established by Bernard York by a Solar Observation made in April, 1965. The bearings of Sec. 10 had been established by Kraemer Engineers by a Solar Observation made in April, 1964. The monuments used were the handiest monuments of the Public Land Survey that have been recovered.

0 500 1000 3000 5000
SCALE: 1"=1000'

MAP
To Accompany Application to Appropriate Water for MINING AND MILLING PURPOSES by FOOTE MINERAL Co. from Wells No. FWW1, FHW1, FHW2, & FHW3 in Clayton Valley, Esmeralda County, Nevada

SCALE: 1"=1000' SURVEY OF FEBRUARY 7, 1968
By K. ANDERSON, STATE WATER-RIGHT SURVEYOR
No. 353, BOISE, IDAHO. MARCH 1, 1968

25826

FILED
March 28, 1968
STATE ENGINEER'S OFFICE

24382 CERTIFICATE NO. 7334 ISSUED 12-4-67

25826 24385 24384 24383 24382