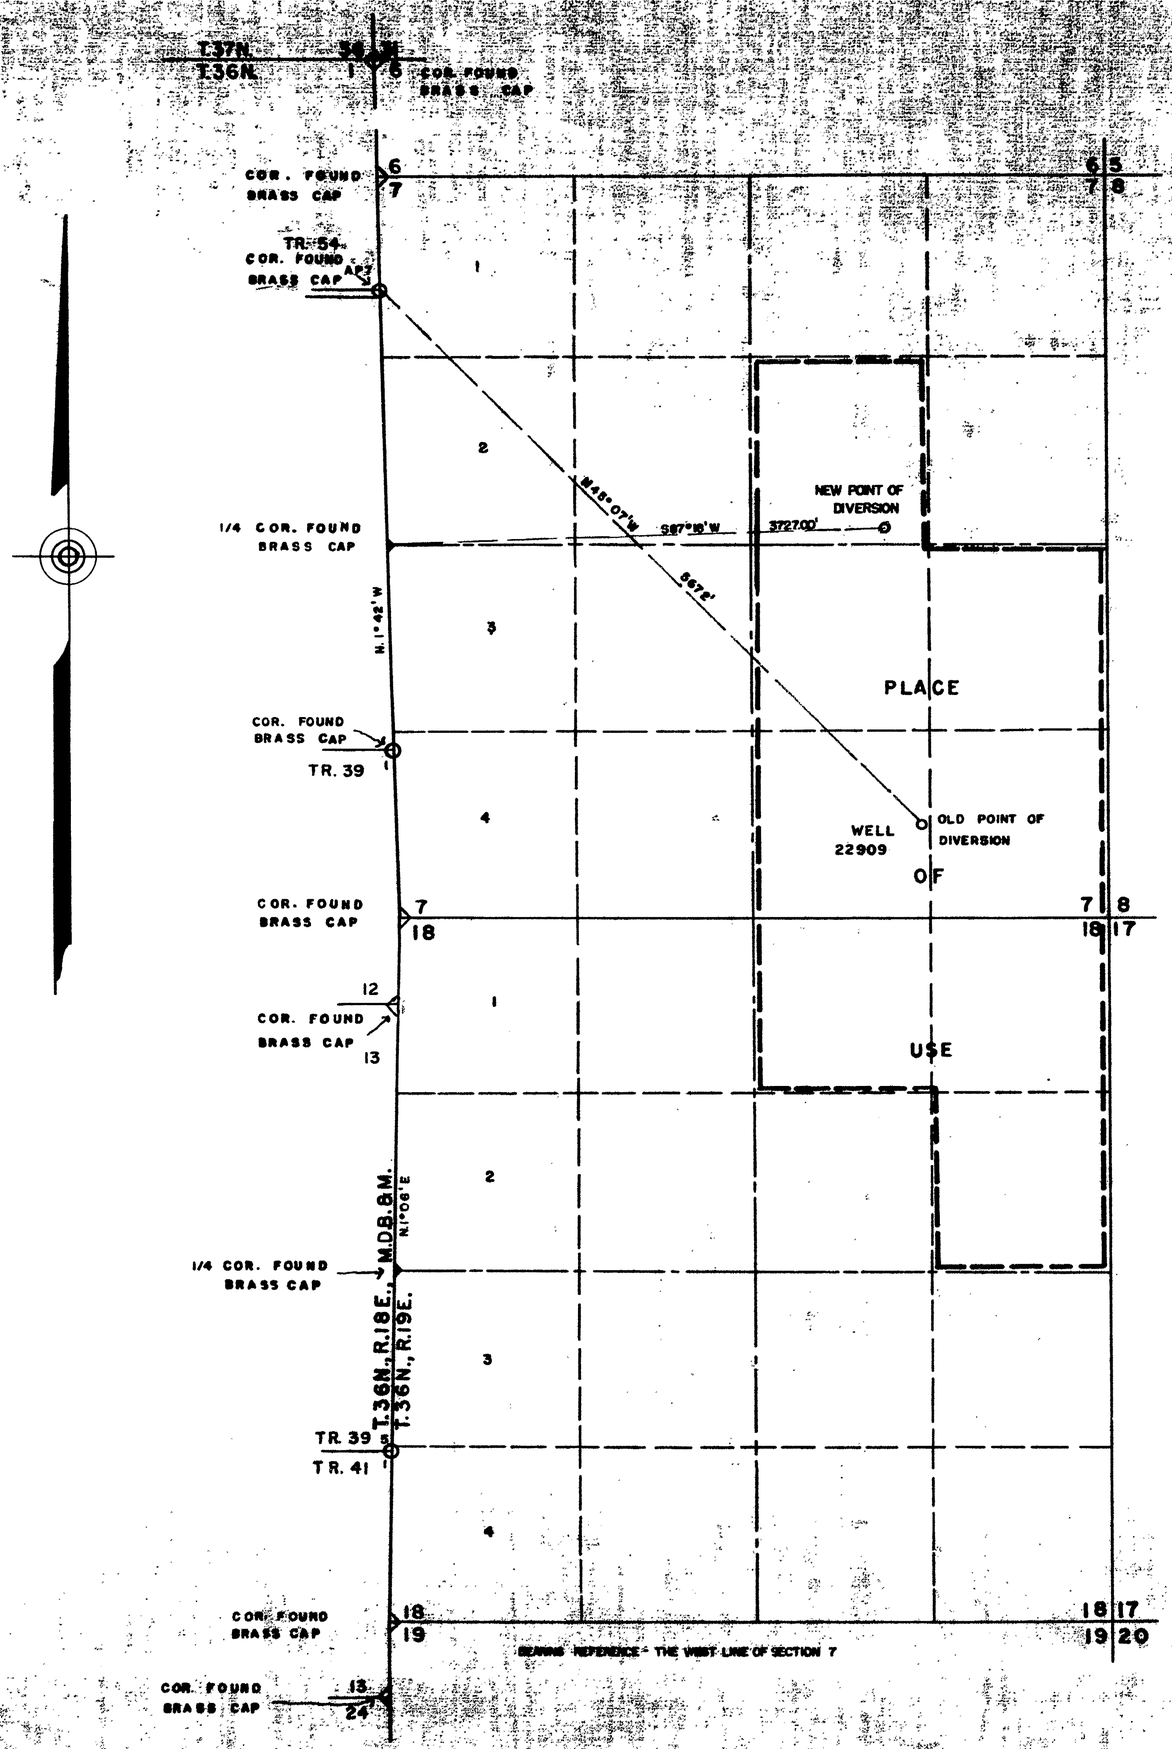

STATE OF NEVADA }
County of Ormsby } ss.

I, Walter G. Reid, being first duly sworn, depose and that this map, consisting of one sheet, has been correctly drawn to the designated scale from field notes of a survey made by me on the 22nd day of May, 1967; that it truly and correctly represents the proposed location and extent of the works used to divert water from an underground source and change the point of diversion of Permit No. 22909, in Washoe County, by Laura L. Walcott for irrigation and domestic purposes. That the proposed point of diversion, the approximate location and size of the diverting channel, all reservoirs or basins, the location and names of all other works which will cross or connect with the proposed works, and the boundary of all lands, showing by 40-acre subdivisions the areas to be irrigated, are fully and correctly designated thereon.

Walter G. Reid
State Water Right Surveyor

Subscribed and sworn to before me this 1st day of March, 1968.

Mrs. Hilda Sherwood
Notary Public in and for Ormsby County, Nevada

MRS. HILDA SHERWOOD
Notary Public State of Nevada
Ormsby County
My Commission Exp. July 7, 1969

SCALE — 1" = 600'

0 150 300 600 1200 1800 2400 3000

FILED
Mar. 1, 1968
STATE ENGINEER'S OFFICE

MAP
TO ACCOMPANY APPLICATION TO
CHANGE POINT OF DIVERSION
OF PERMIT NO. 22909
FOR IRRIGATION AND DOMESTIC USE
BY LAURA L. WALCOTT
FROM UNDERGROUND SOURCE

24392