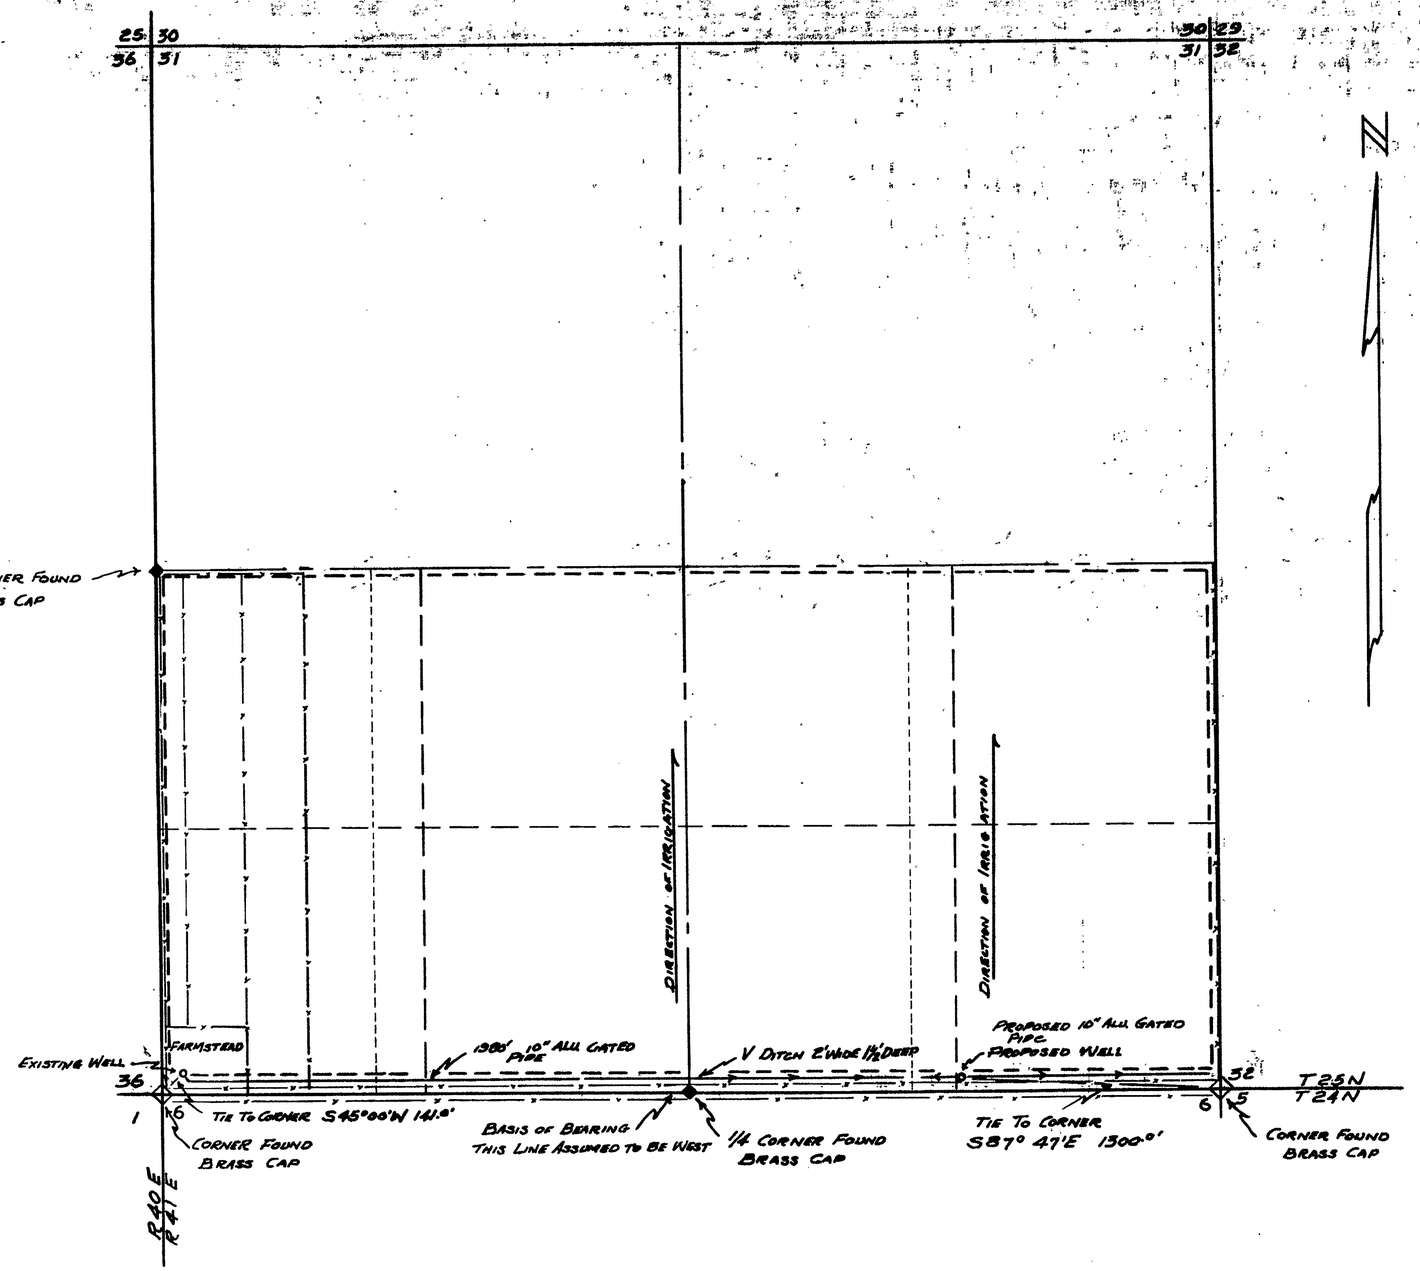

State of Nevada
County of Pershing

I, Robert S. Leighton, being first duly sworn, depose and say that this map has been correctly drawn to the designated scale from field notes of a survey made under my supervision and direction between the 2nd day of Feburary, and the 5th day of Feburary, 1968; that it truly and correctly represents the proposed location and extent of the works used to divert water from an underground source, in Lander County, by Jessie M. Kaae, for irrigation purposes. That the proposed point of diversion, the approximate location and size of the diverting channel, all reservoirs or basins, the location and names of all other works which will cross or connect with the proposed works, and the boundary of all lands, shown by 40 acre subdivisions the area proposed to be irrigated, are fully and correctly designated thereon.

Robert S. Leighton
State Water Right Surveyor

Subscribed and sworn to before me this 26th day of Feburary, 1968
Eunice E. Davis
Notary Public in and for Pershing County, Nevada

SCALE 1" - 400'

0 200 400 800 1200 1600 2000

MAP
TO ACCOMPANY APPLICATION
TO APPROPRIATE WATER
FOR IRRIGATION AND DOMESTIC USE
BY JESSIE M. KAAE
FROM AN UNDERGROUND SOURCE

FILED
MARCH 5, 1968
STATE ENGINEER'S OFFICE

24395