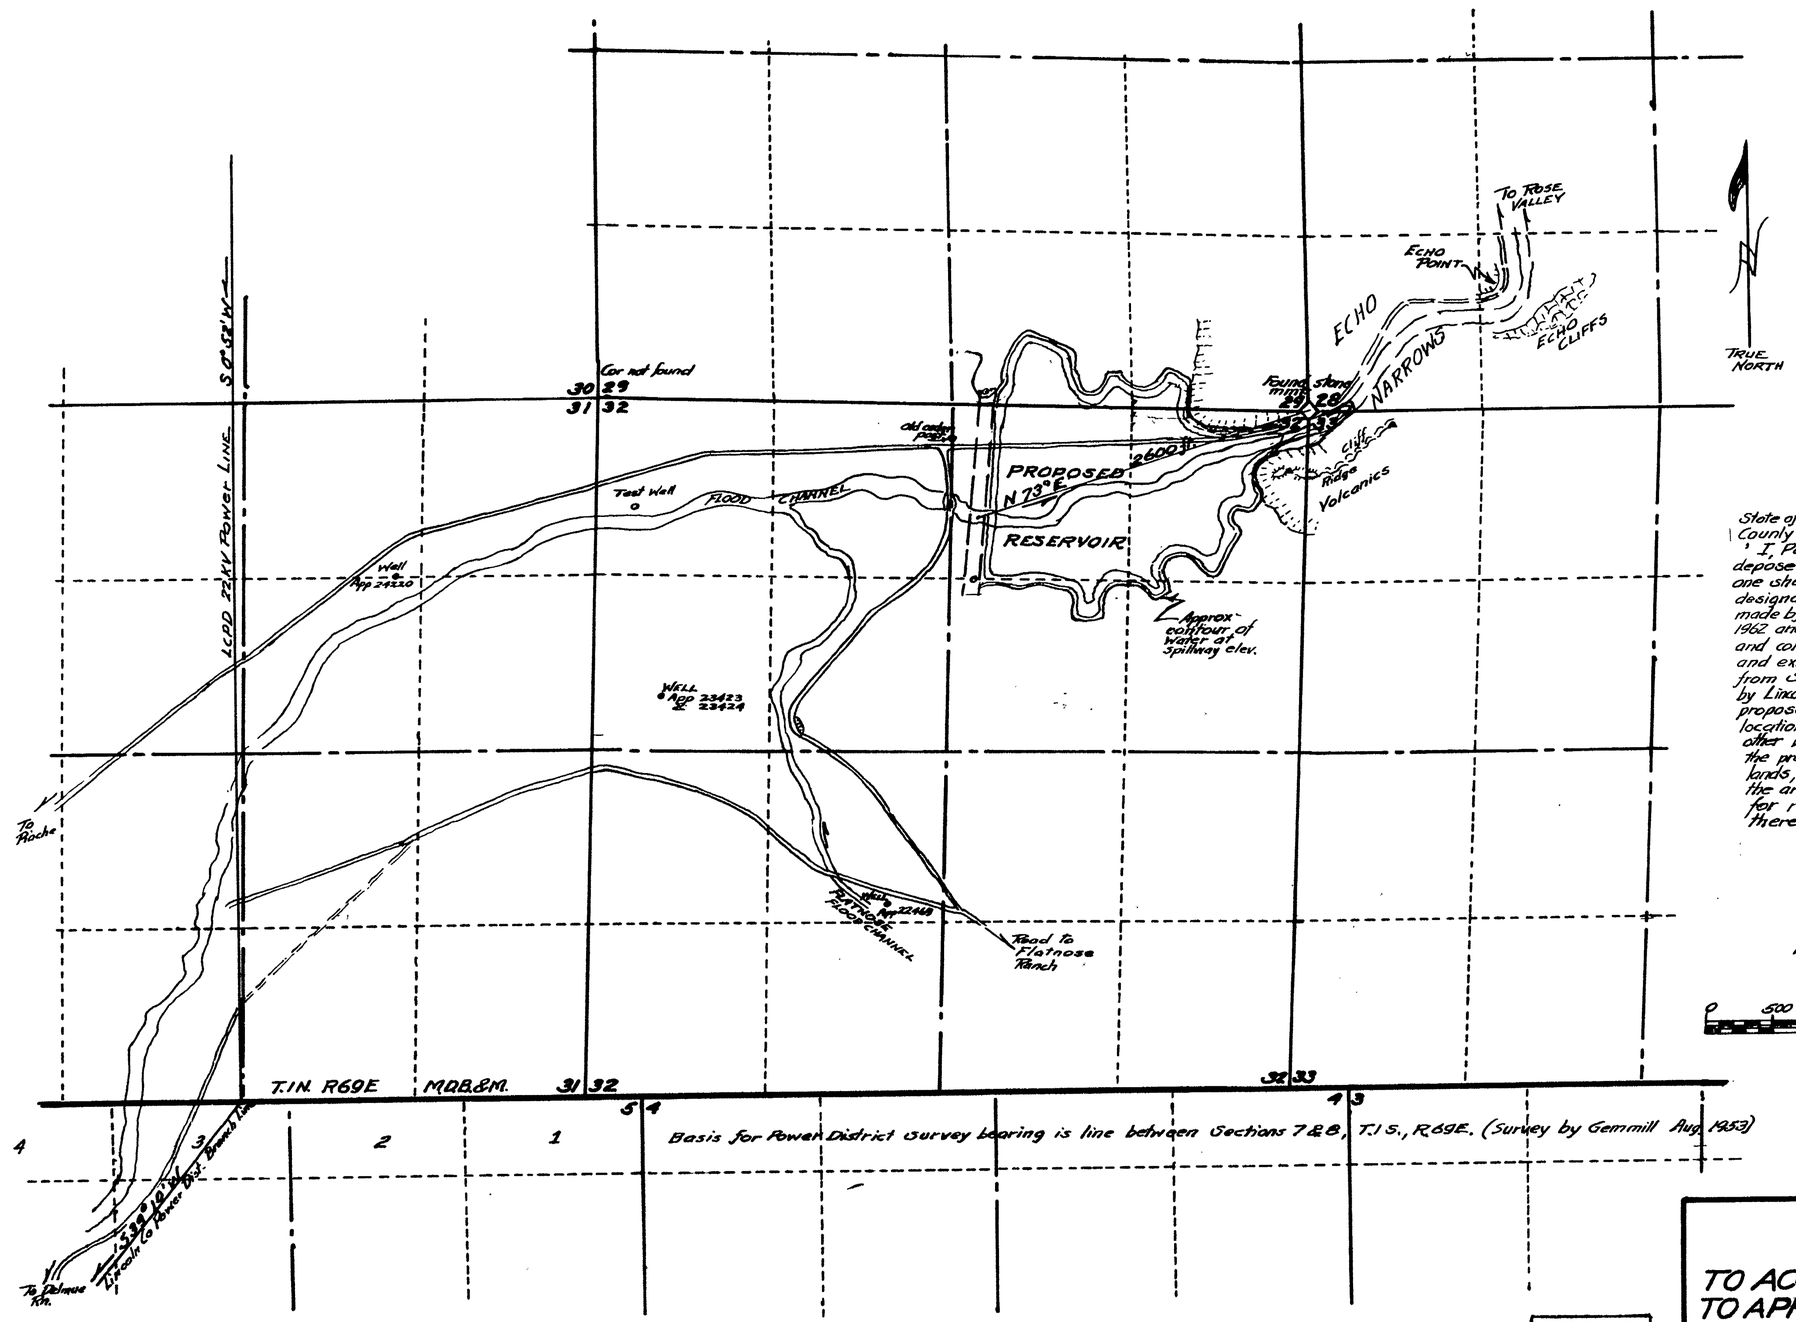


State of Nevada } s.s.
County of Lincoln

I, Paul Gemmill, being first duly sworn, depose and say that this map, consisting of one sheet, has been correctly drawn to the designated scale from field notes of a survey made by me, between the 26th day of October 1962 and 6th day of September, 1967; that it truly and correctly represents the proposed location and extent of the works used to divert water from Spring Valley Creek in Lincoln County by Lincoln County for recreation reservoir. That the proposed point of diversion, the approximate location and size of the diverting structure, all other works which will cross or connect with the proposed works and the boundary of all lands, showing by 40-acre subdivisions the areas surrounding lands to be developed for recreation purposes are correctly shown thereon.

Paul Gemmill
State Water Right Surveyor

Mrs. Viola Shannon
Notary Public
March 13, 1968

~ Scale

0 500 1000 2000 3000

CERTIFICATE No. ISSUED

FILED
Mar. 13, 1968
STATE ENGINEER'S OFFICE

# MAP

TO ACCOMPANY APPLICATION TO APPROPRIATE WATER FOR A RECREATION RESERVOIR, BY THE COUNTY OF LINCOLN, TO BE USING WATER FROM SPRING VALLEY CREEK

24402