STATE OF NEVADA
County of Elko } ss.

I, David R. Millard, being first duly sworn, depose and say that this map, consisting of one sheet, has been correctly drawn to the designated scale from field notes of a survey made under my supervision and direction between the 6 th. day of February and the 8 th. day of Feb., 1968, that it truly and correctly represents the proposed location and extent of the works used to divert water from Underground Sources by Eureka County Schools, in Eureka County, for Quasi Municipal purposes. That the proposed point of diversion and return, the location of the school, the approximate size and capacity of the diverting conduit, and the location and names of all other works or streams which are crossed by or connected with said works, are fully and correctly designated hereon.

David R. Millard
State Water Right Surveyor

Subscribed and sworn to before me this 1st day of March - 1968

Thos F Brown Elko
Notary Public in and for Elko County, Nevada
My commission expires Aug 26 - 1969

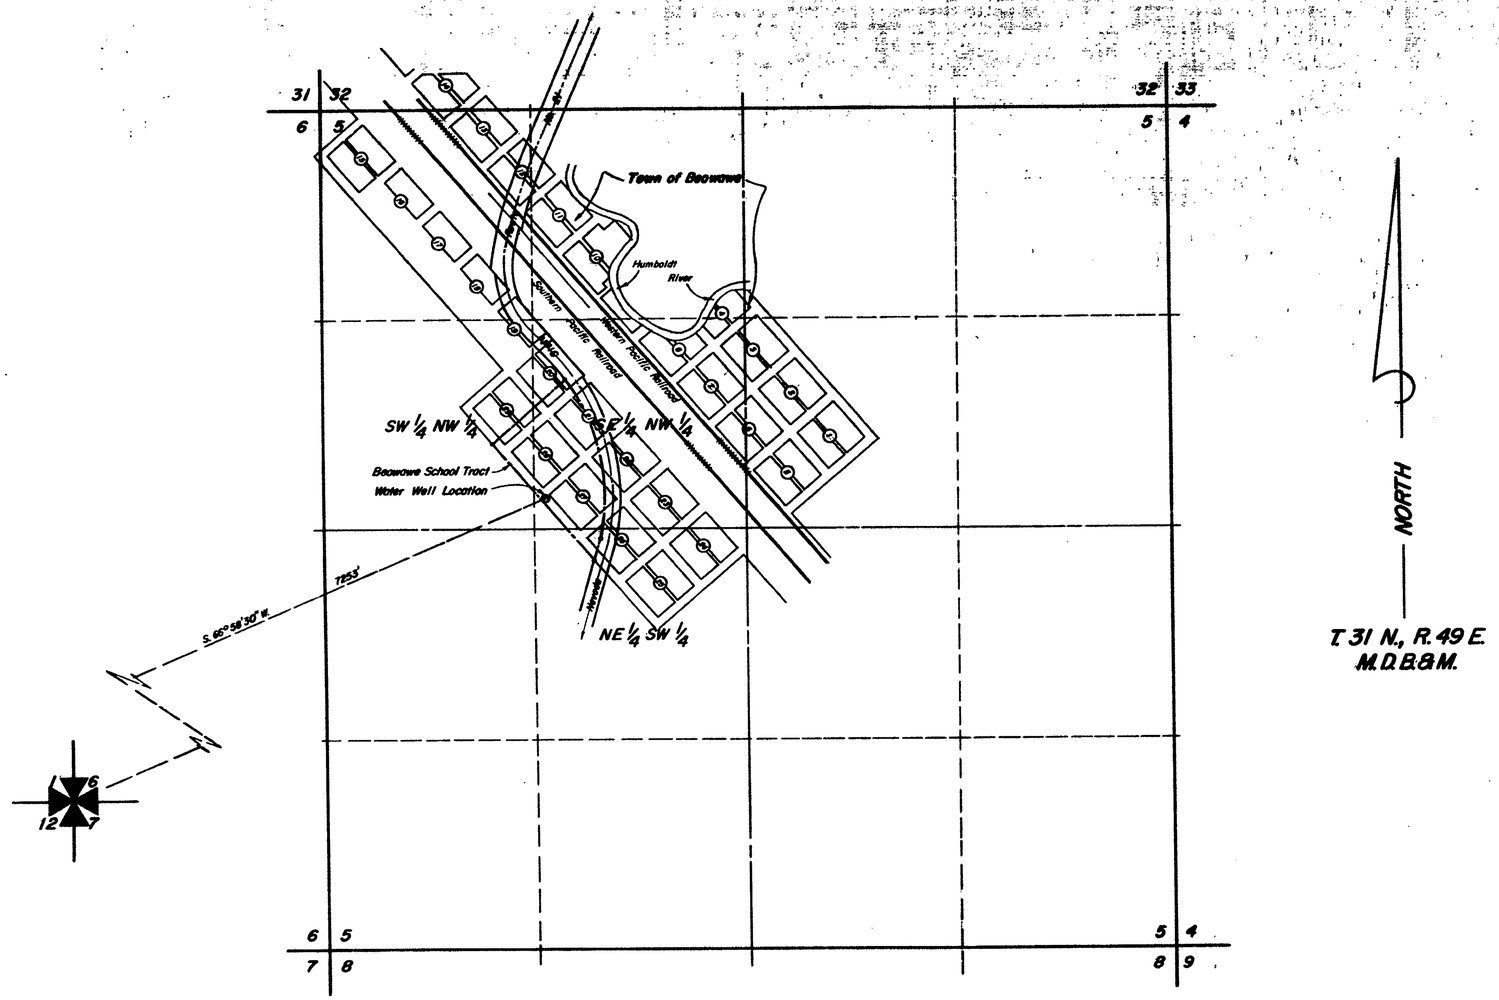

LEGEND

Found Subdivision Corner

Property Boundary

Water Well Location

NOTES

Basis of Bearings - Solar Observation

0 500 1000 1500 2000
Scale 1" = 500'

MILLARD-SPINK ASSOCIATES, INC.

DATE	DESCRIPTION

FILED
March 14, 1968
STATE ENGINEER'S OFFICE

FIELD H.M.S. CHECK
DETAIL D.L.J. APPROVED
DESIGN D.L.J. FILE No.
TRACING D.L.J. DR'G. No.

MAP TO ACCOMPANY APPLICATION TO APPROPRIATE WATER

FOR QUASI MUNICIPAL
BY EUREKA COUNTY SCHOOLS
FROM UNDERGROUND SOURCES

MILLARD - SPINK ASSOCIATES, INC.
ENGINEERS - PLANNERS - SURVEYORS
ELKO - SLY - RENO

FEBRUARY, 1968

R/C 3/25 24403

Job No. 2850-008