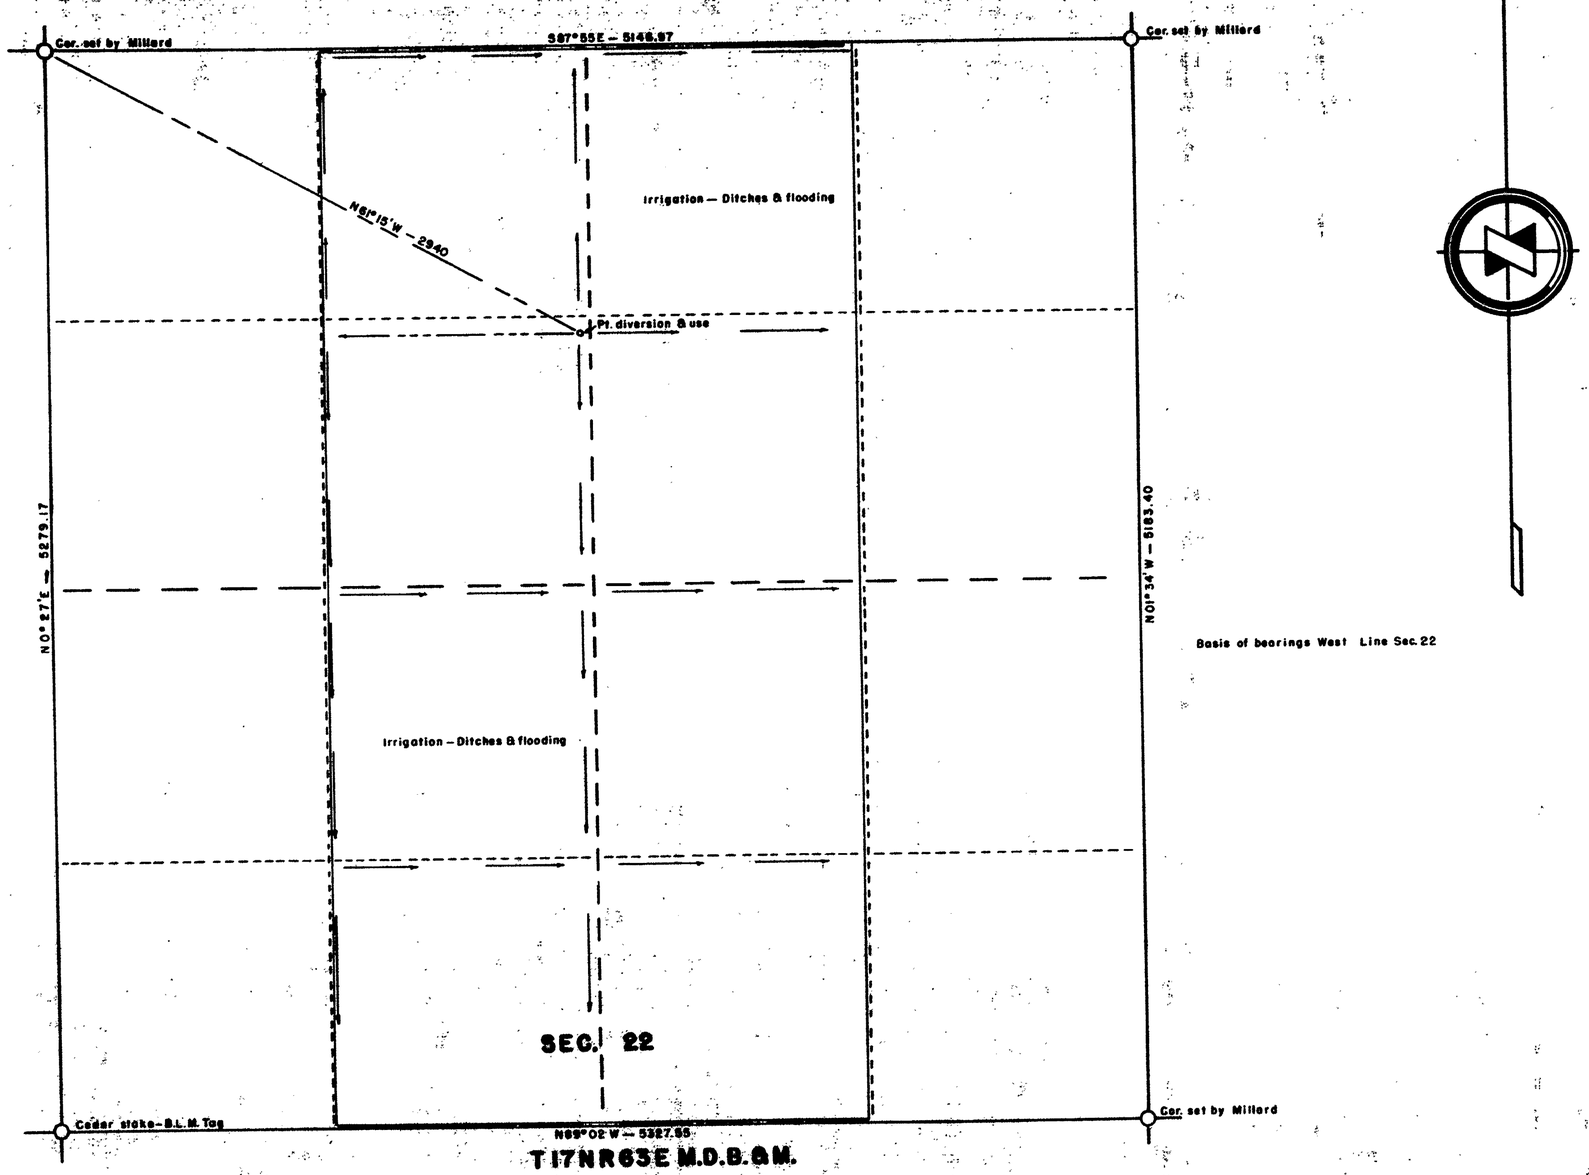

Basis of bearings West Line Sec. 22

STATE OF NEVADA
COUNTY OF NYE | SS

I, J.V. Caselli, being first duly sworn, depose and say that this map, consisting of one sheet, has been correctly drawn to the designated scale from field notes of a survey made by me (or under my supervision and direction) between the 27th day of March and the 28th day of March 1968; that it truly and correctly represents the proposed location and extent of the works used to divert water from Underground Source in White Pine County, by Jim Sitton for irrigation purposes. That the proposed point of diversion, the approximate location and size of the diverting channel, all reservoirs or basins, the location and names of all other works which will cross or connect with the proposed works; and the boundary of all lands, showing by 40-acre subdivisions the areas proposed to be irrigated, are fully and correctly designated thereon.

J.V. Caselli
State Water Right Surveyor

Subscribed and sworn to before me
this 1st day of April 1968
Mrs. Hilda Sherwood
Notary Public in and for — County, Nevada
Ormsby

MRS. HILDA SHERWOOD
Notary Public — State of Nevada
Ormsby County
My Commission Expires July 1, 1969

SCALE 1 in. = 400 ft.

0 400 800 1200 1600

FILED
April 1, 1968
STATE ENGINEER'S OFFICE

MAP TO ACCOMPANY
APPLICATION TO APPROPRIATE WATER
FOR
DOMESTIC & IRRIGATION
FROM
UNDERGROUND SOURCE
BY
JIM SITTON

24425

24425