Proposed Point of Diversion Under Permit No. 21759 NW ¼, NE ¼, Section 18 T. 20 S., R. 61 E., M.D.B.&M., Nev.

Existing Point of Diversion Under Permit No. 15823, NW ¼, SW ¼ of Section 13, T. 20 S., R. 61 E., M.D.B.&M., Nev.

State of Nevada
County of Clark

I, W.L. Higginbotham, being first duly sworn do hereby depose and say that these Maps consisting of two sheets have been correctly drawn to the indicated scale from existing records on file in the Office of the State Engineer of the State of Nevada, that they truly and accurately represent the locations and extent of works used to divert water from an underground source in the City of North Las Vegas, Nevada for Municipal Purposes.

W.L. Higginbotham 3/11/68
State Nevada Registered Surveyor No. 367

Subscribed and Sworn before me this ___ day of _____ 1968

Notary Public in and for Clark County, Nevada. My Commission expires June 12, 1970.

[redacted]

FILED
April 4, 1968
STATE ENGINEER'S OFFICE

CERTIFICATE No. 791 ISSUED 9-6-73

SCALE: 1" = 300'

Map to Accompany Application for Permission to Change the Point of Diversion & Place of Use of All of Permit No. 15823 by the City of North Las Vegas, Nevada for Municipal Purposes from an Underground Source.

24429

City Boundary Map
and
Proposed Place of Use

Townships 19 & 20 South , Ranges 60 , 61 , and 62 East , M.D.B. & M.

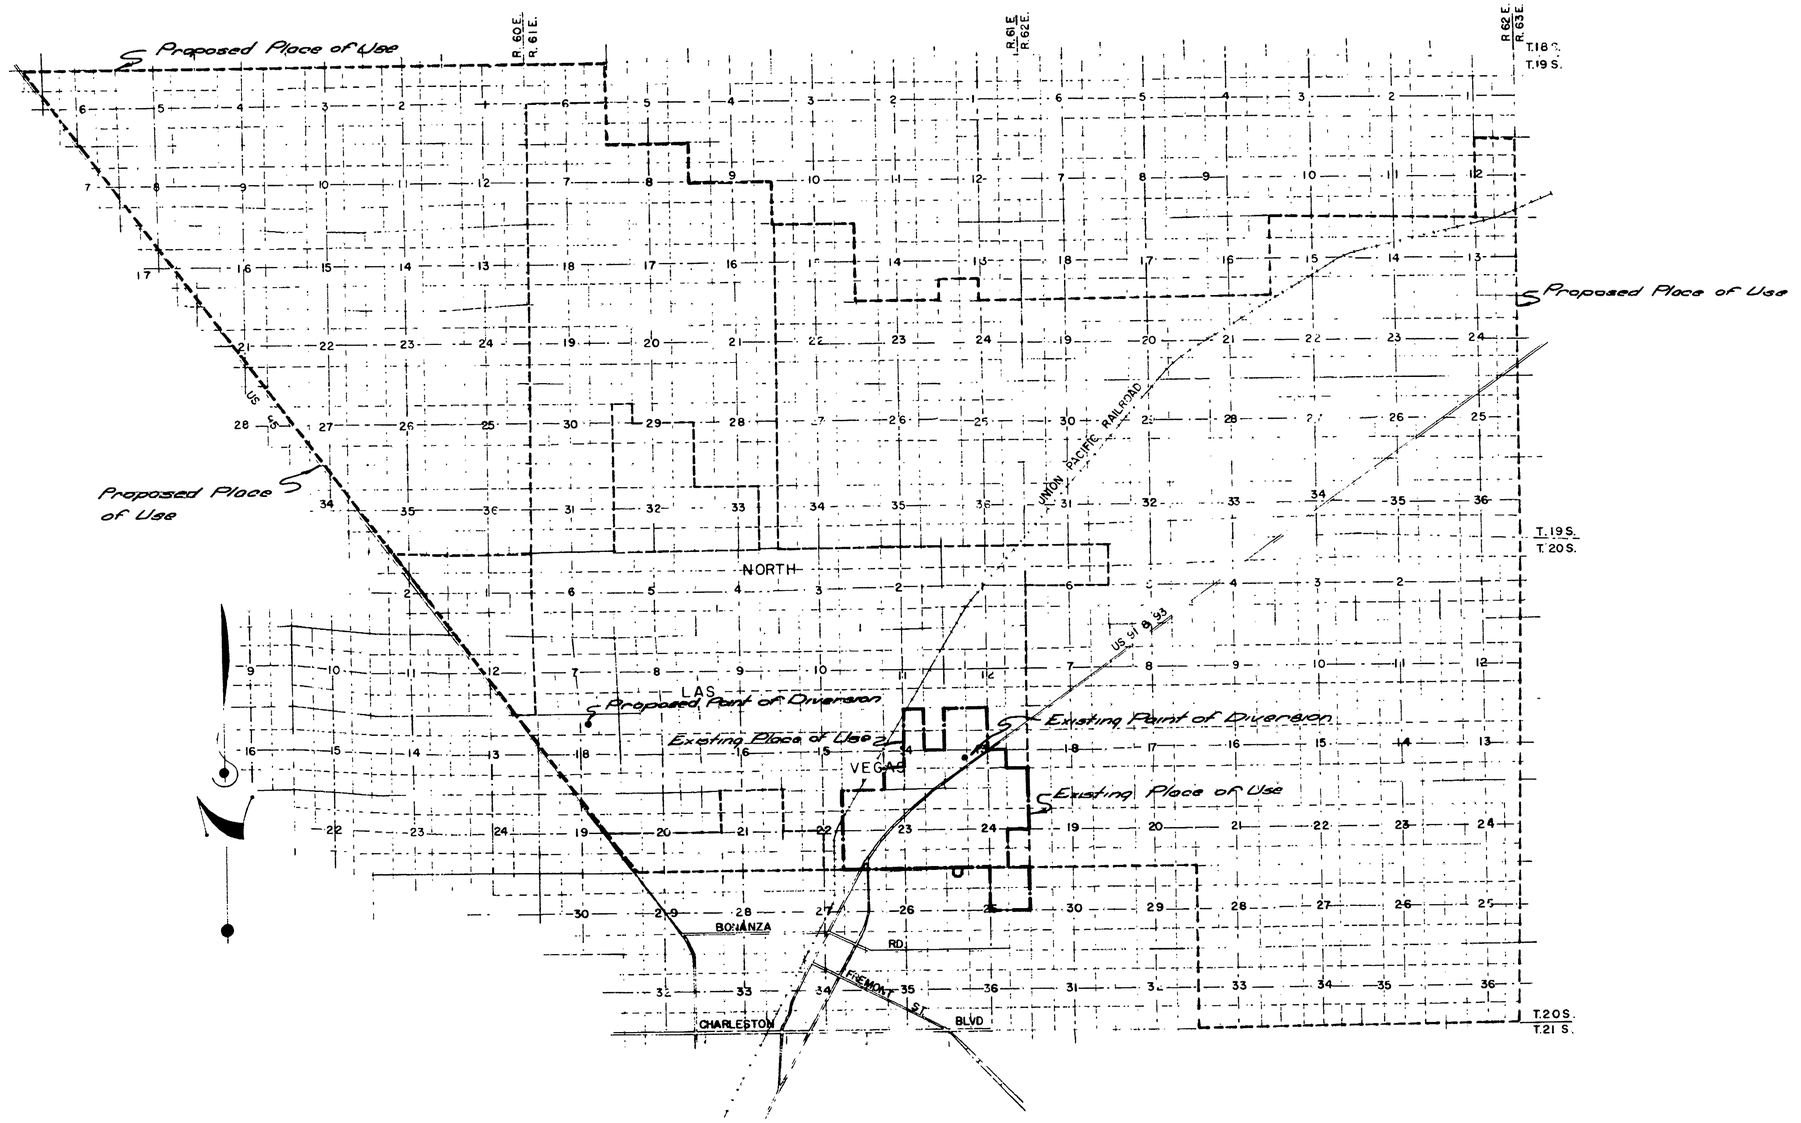

SCALE 1" = 5280'

FILED
April 4, 1968
STATE ENGINEER'S OFFICE

Map to Accompany Application for Permission to Change the Point of Diversion & Place of Use of All of Permit No 15823 by the City of North Las Vegas, Nevada for Municipal Purposes from an Under-Ground Source.

24429