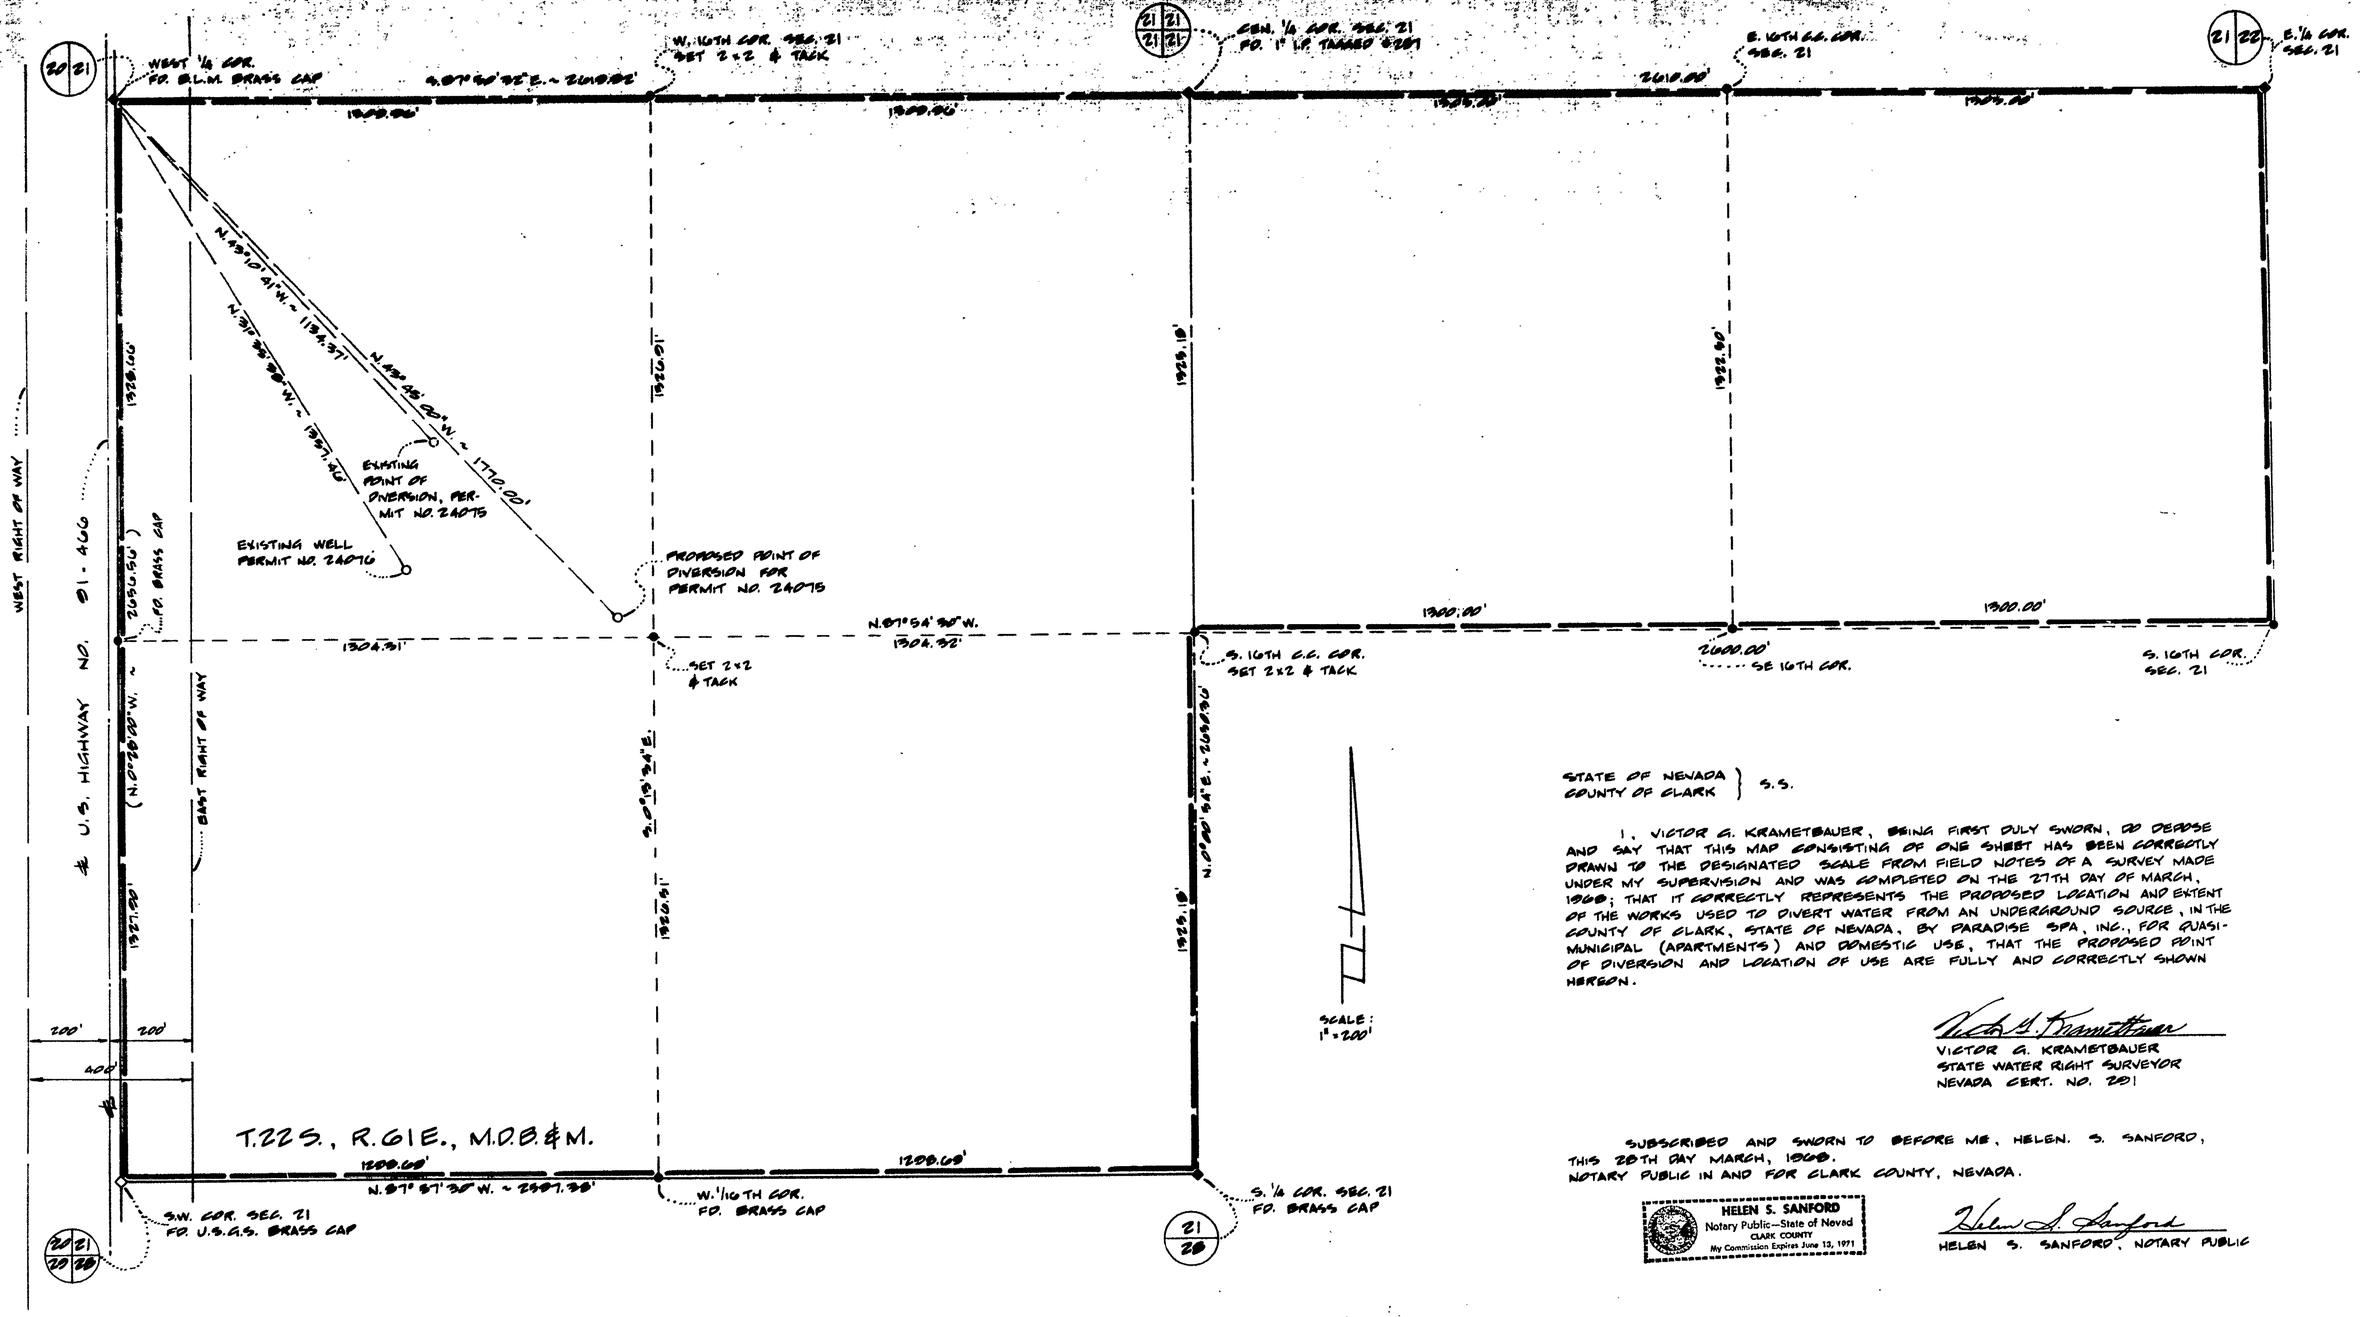

STATE OF NEVADA }
COUNTY OF CLARK } S.S.

I, VICTOR G. KRAMETBAUER, BEING FIRST DULY SWORN, DO DEPOSE AND SAY THAT THIS MAP CONSISTING OF ONE SHEET HAS BEEN CORRECTLY DRAWN TO THE DESIGNATED SCALE FROM FIELD NOTES OF A SURVEY MADE UNDER MY SUPERVISION AND WAS COMPLETED ON THE 27TH DAY OF MARCH, 1968; THAT IT CORRECTLY REPRESENTS THE PROPOSED LOCATION AND EXTENT OF THE WORKS USED TO DIVERT WATER FROM AN UNDERGROUND SOURCE, IN THE COUNTY OF CLARK, STATE OF NEVADA, BY PARADISE SPA, INC., FOR QUASI-MUNICIPAL (APARTMENTS) AND DOMESTIC USE, THAT THE PROPOSED POINT OF DIVERSION AND LOCATION OF USE ARE FULLY AND CORRECTLY SHOWN HEREON.

Victor G. Krametbauer
VICTOR G. KRAMETBAUER
STATE WATER RIGHT SURVEYOR
NEVADA CERT. NO. 281

SUBSCRIBED AND SWORN TO BEFORE ME, HELEN. S. SANFORD, THIS 28TH DAY MARCH, 1968.
NOTARY PUBLIC IN AND FOR CLARK COUNTY, NEVADA.

HELEN S. SANFORD
Notary Public—State of Nevada
CLARK COUNTY
My Commission Expires June 13, 1971

Helen S. Sanford
HELEN S. SANFORD, NOTARY PUBLIC

0 200 400 600 800 1000
SCALE: 1" = 200'

BASIS OF BEARINGS

N.0°28'00"W., BEING THE WEST LINE OF SEC. 21, AS SHOWN BY PLAT OF DEPENDENT RESURVEY AND SUBDIVISION OF SECTIONS ON FILE IN THE OFFICE OF THE U.S. DEPT. OF THE INTERIOR, B.L.M., WASHINGTON, D.C., DATED FEB. 18, 1963. SHEET 1 OF 7 SHEETS, PLAT NO. 30419.

LEGAL DESCRIPTION

THE S.W.1/4 OF SEC. 21, THE N.1/2 OF THE S.E.1/4 OF SEC. 21, ALL WITHIN T.22S., R.61E., M.D.B. & M., COUNTY OF CLARK, STATE OF NEVADA.

FILED
April 9, 1968
STATE ENGINEER'S OFFICE

MAP TO ACCOMPANY APPLICATION FOR PERMISSION TO CHANGE THE POINT OF DIVERSION OF WELL PERMIT NO. 24075

BY: PARADISE SPA, INC.

FROM: UNDERGROUND SOURCE
CLARK COUNTY, NEVADA

24431