SECTION 21, T.15N., R.25E.

M.D.B. & M.

LYON COUNTY, NEVADA

POINT OF DIVERSION — NE 1/4, SW 1/4
SEC. 21, T.15N., R.25E., M.D.B. & M.

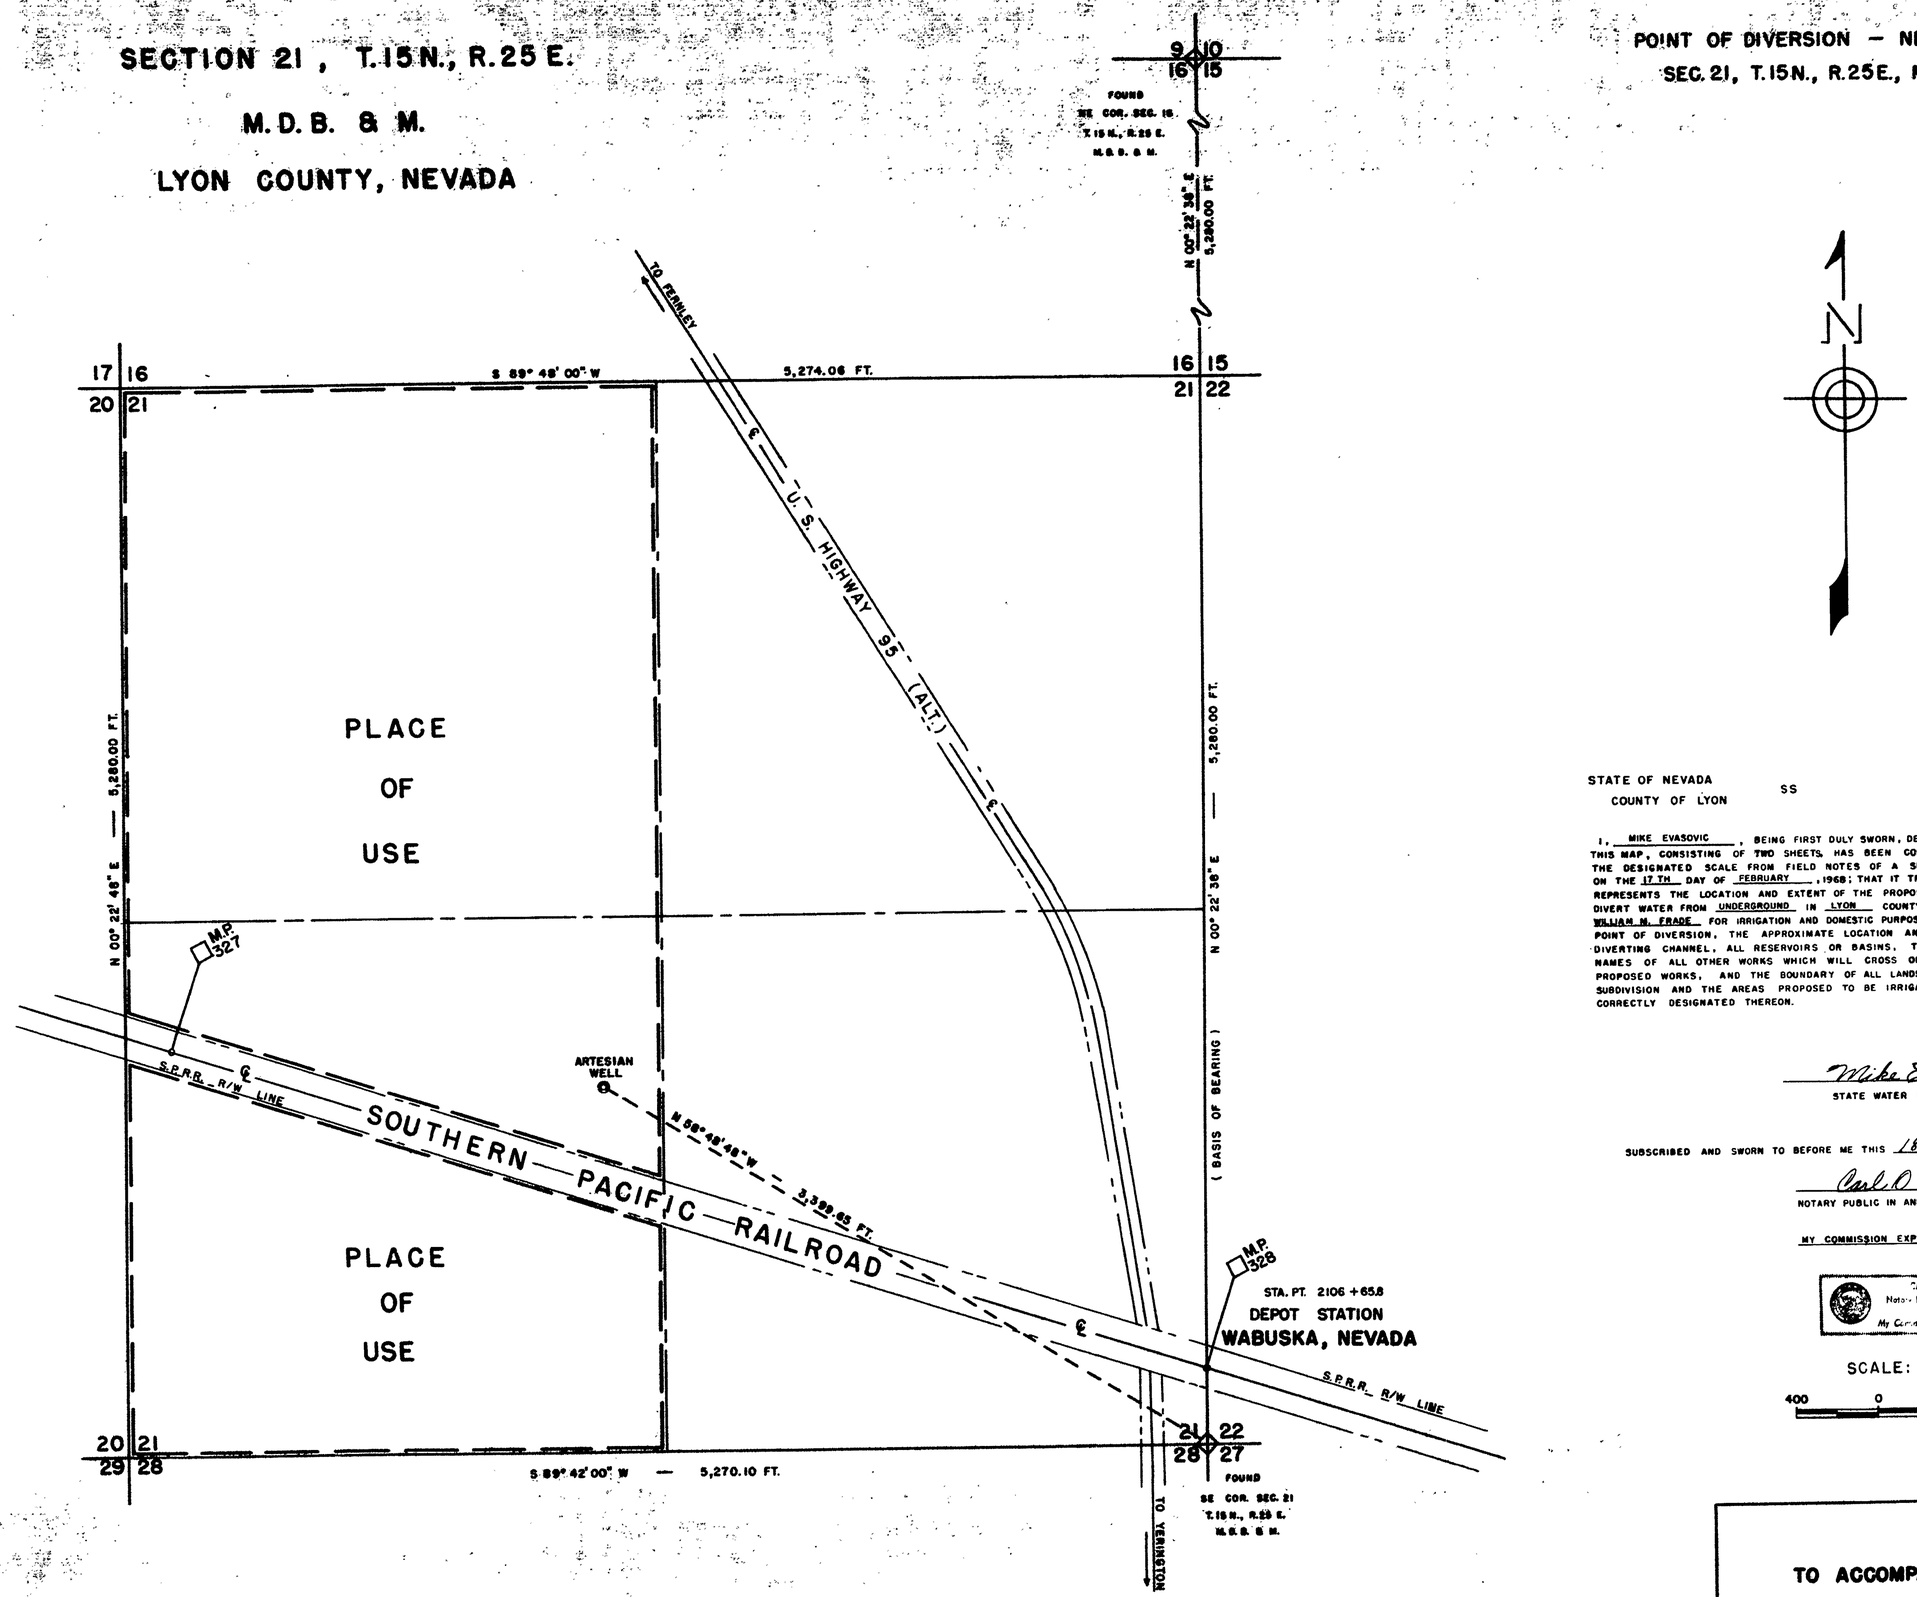

STATE OF NEVADA
COUNTY OF LYON SS

I, MIKE EVASOVIC, BEING FIRST DULY SWORN, DEPOSE AND SAY THAT THIS MAP, CONSISTING OF TWO SHEETS, HAS BEEN CORRECTLY DRAWN TO THE DESIGNATED SCALE FROM FIELD NOTES OF A SURVEY MADE BY ME ON THE 17 TH DAY OF FEBRUARY, 1968; THAT IT TRULY AND CORRECTLY REPRESENTS THE LOCATION AND EXTENT OF THE PROPOSED WORKS USED TO DIVERT WATER FROM UNDERGROUND IN LYON COUNTY, BY JOSEPH A. AND WILLIAM M. FRADE FOR IRRIGATION AND DOMESTIC PURPOSES. THAT THE PROPOSED POINT OF DIVERSION, THE APPROXIMATE LOCATION AND SIZE OF THE DIVERTING CHANNEL, ALL RESERVOIRS OR BASINS, THE LOCATION AND NAMES OF ALL OTHER WORKS WHICH WILL CROSS OR CONNECT WITH THE PROPOSED WORKS, AND THE BOUNDARY OF ALL LANDS, SHOWING BY 40-ACRE SUBDIVISION AND THE AREAS PROPOSED TO BE IRRIGATED, ARE FULLY AND CORRECTLY DESIGNATED THEREON.

Mike Evasovic
STATE WATER RIGHT SURVEYOR

SUBSCRIBED AND SWORN TO BEFORE ME THIS 18th DAY OF March, 1968

Carl O. Gelmstedt
NOTARY PUBLIC IN AND FOR LYON COUNTY, NEVADA

MY COMMISSION EXPIRES 6/24/71

CARL O. GELMSTEDT
Notary Public — State of Nevada
Lyon County
My Commission Expires June 24, 1971

SCALE: 1 IN. = 400 FT.

400 0 400 800 1200

FILED
Apr. 11, 1968
STATE ENGINEER'S OFFICE

MAP
TO ACCOMPANY APPLICATION TO APPROPRIATE WATER FOR IRRIGATION & DOMESTIC USE BY JOSEPH A. & WILLIAM M. FRADE FROM UNDERGROUND

24433

24433

POINT OF DIVERSION — NE 1/4, SW 1/4
SEC. 21, T. 15N., R. 25E., M.D.B. & M.

LYON COUNTY, NEVADA

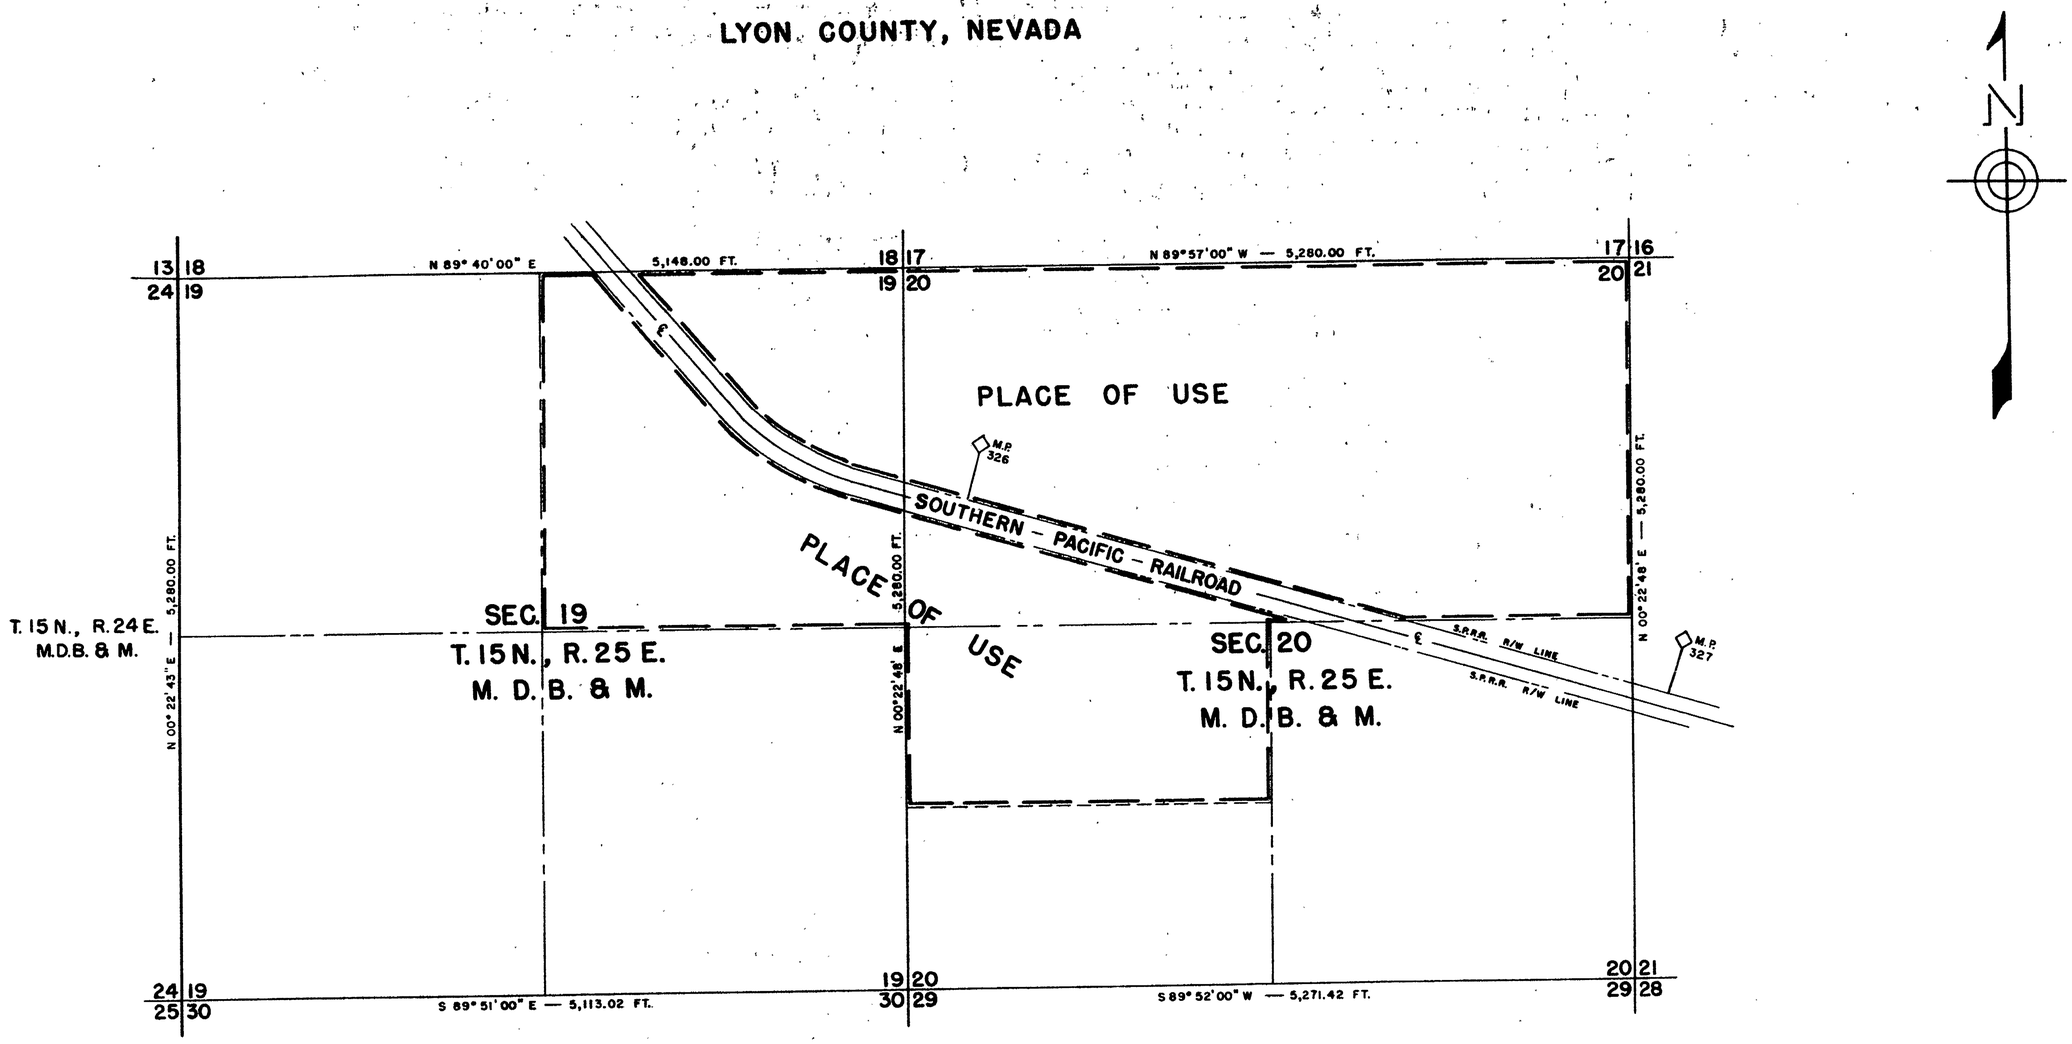

SCALE: 1 IN. = 600 FT.

600 0 600 1200 1800

FILED
Apr. 11, 1968
STATE ENGINEER'S OFFICE

MAP
TO ACCOMPANY APPLICATION TO
APPROPRIATE WATER FOR
IRRIGATION & DOMESTIC USE
BY JOSEPH A. & WILLIAM M. FRADE
FROM UNDERGROUND

24433