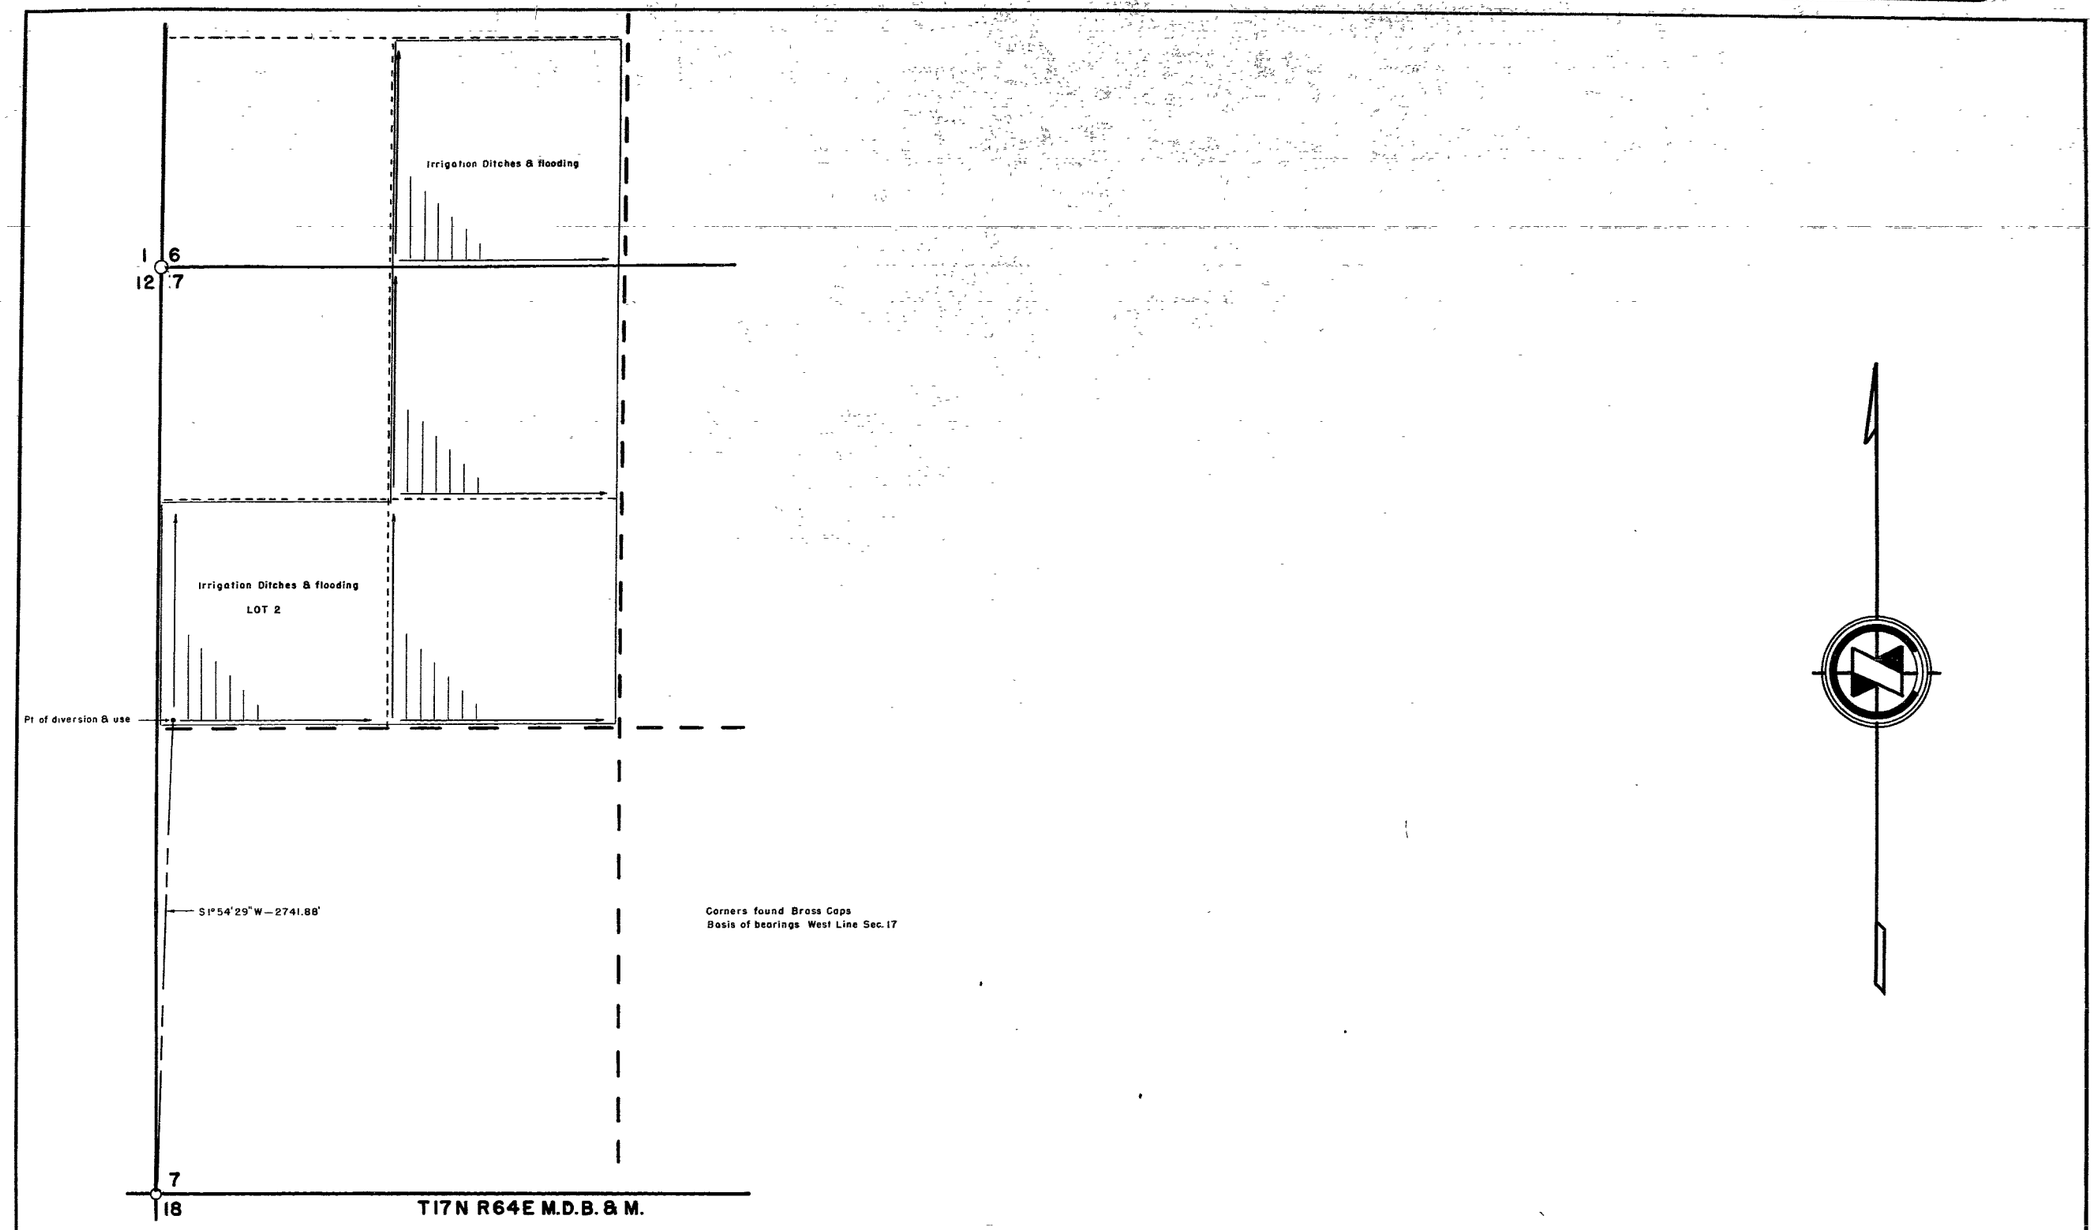

State of Nevada
County of Washoe } ss.

I, J.V. Caselli, being first duly sworn, depose and say that this map, consisting of 1 sheet, numbered from 1 to 0, inclusive, has been correctly drawn to the designated scale from field notes of a survey made by me, between the 2 day of April, and the 3 day of April, 1968, that it truly and correctly represents the proposed location and extent of the works used to divert water from Underground Source in WHITE PINE COUNTY, by DORA MAY KELLER for irrigation purposes. That all other works crossed or connected with works, and the boundary, area, and kind of culture of land irrigated, are correctly shown and designated thereon.

J.V. Caselli
STATE WATER RIGHT SURVEYOR

Subscribed and sworn to before me this 15th day of April, 1968

Mrs. Hilda Sherwood
NOTARY PUBLIC IN AND FOR ORMSBY COUNTY, NEVADA

MRS. HILDA SHERWOOD
Notary Public — State of Nevada
Ormsby County
My Commission Expires July 3, 1969

FILED
Apr. 15, 1968
STATE ENGINEER'S OFFICE

0 400 800 1200 1600 2000

MAP TO ACCOMPANY
APPLICATION TO APPROPRIATE WATER
FOR
DOMESTIC & IRRIGATION
FROM
UNDERGROUND SOURCE
BY
DORA MAY, KELLER
McGILL, NEVADA

SCALE 1" = 400 FT

SURVEYED BY —
J.V. CASELLI
ELKO, NEVADA

24486

24435