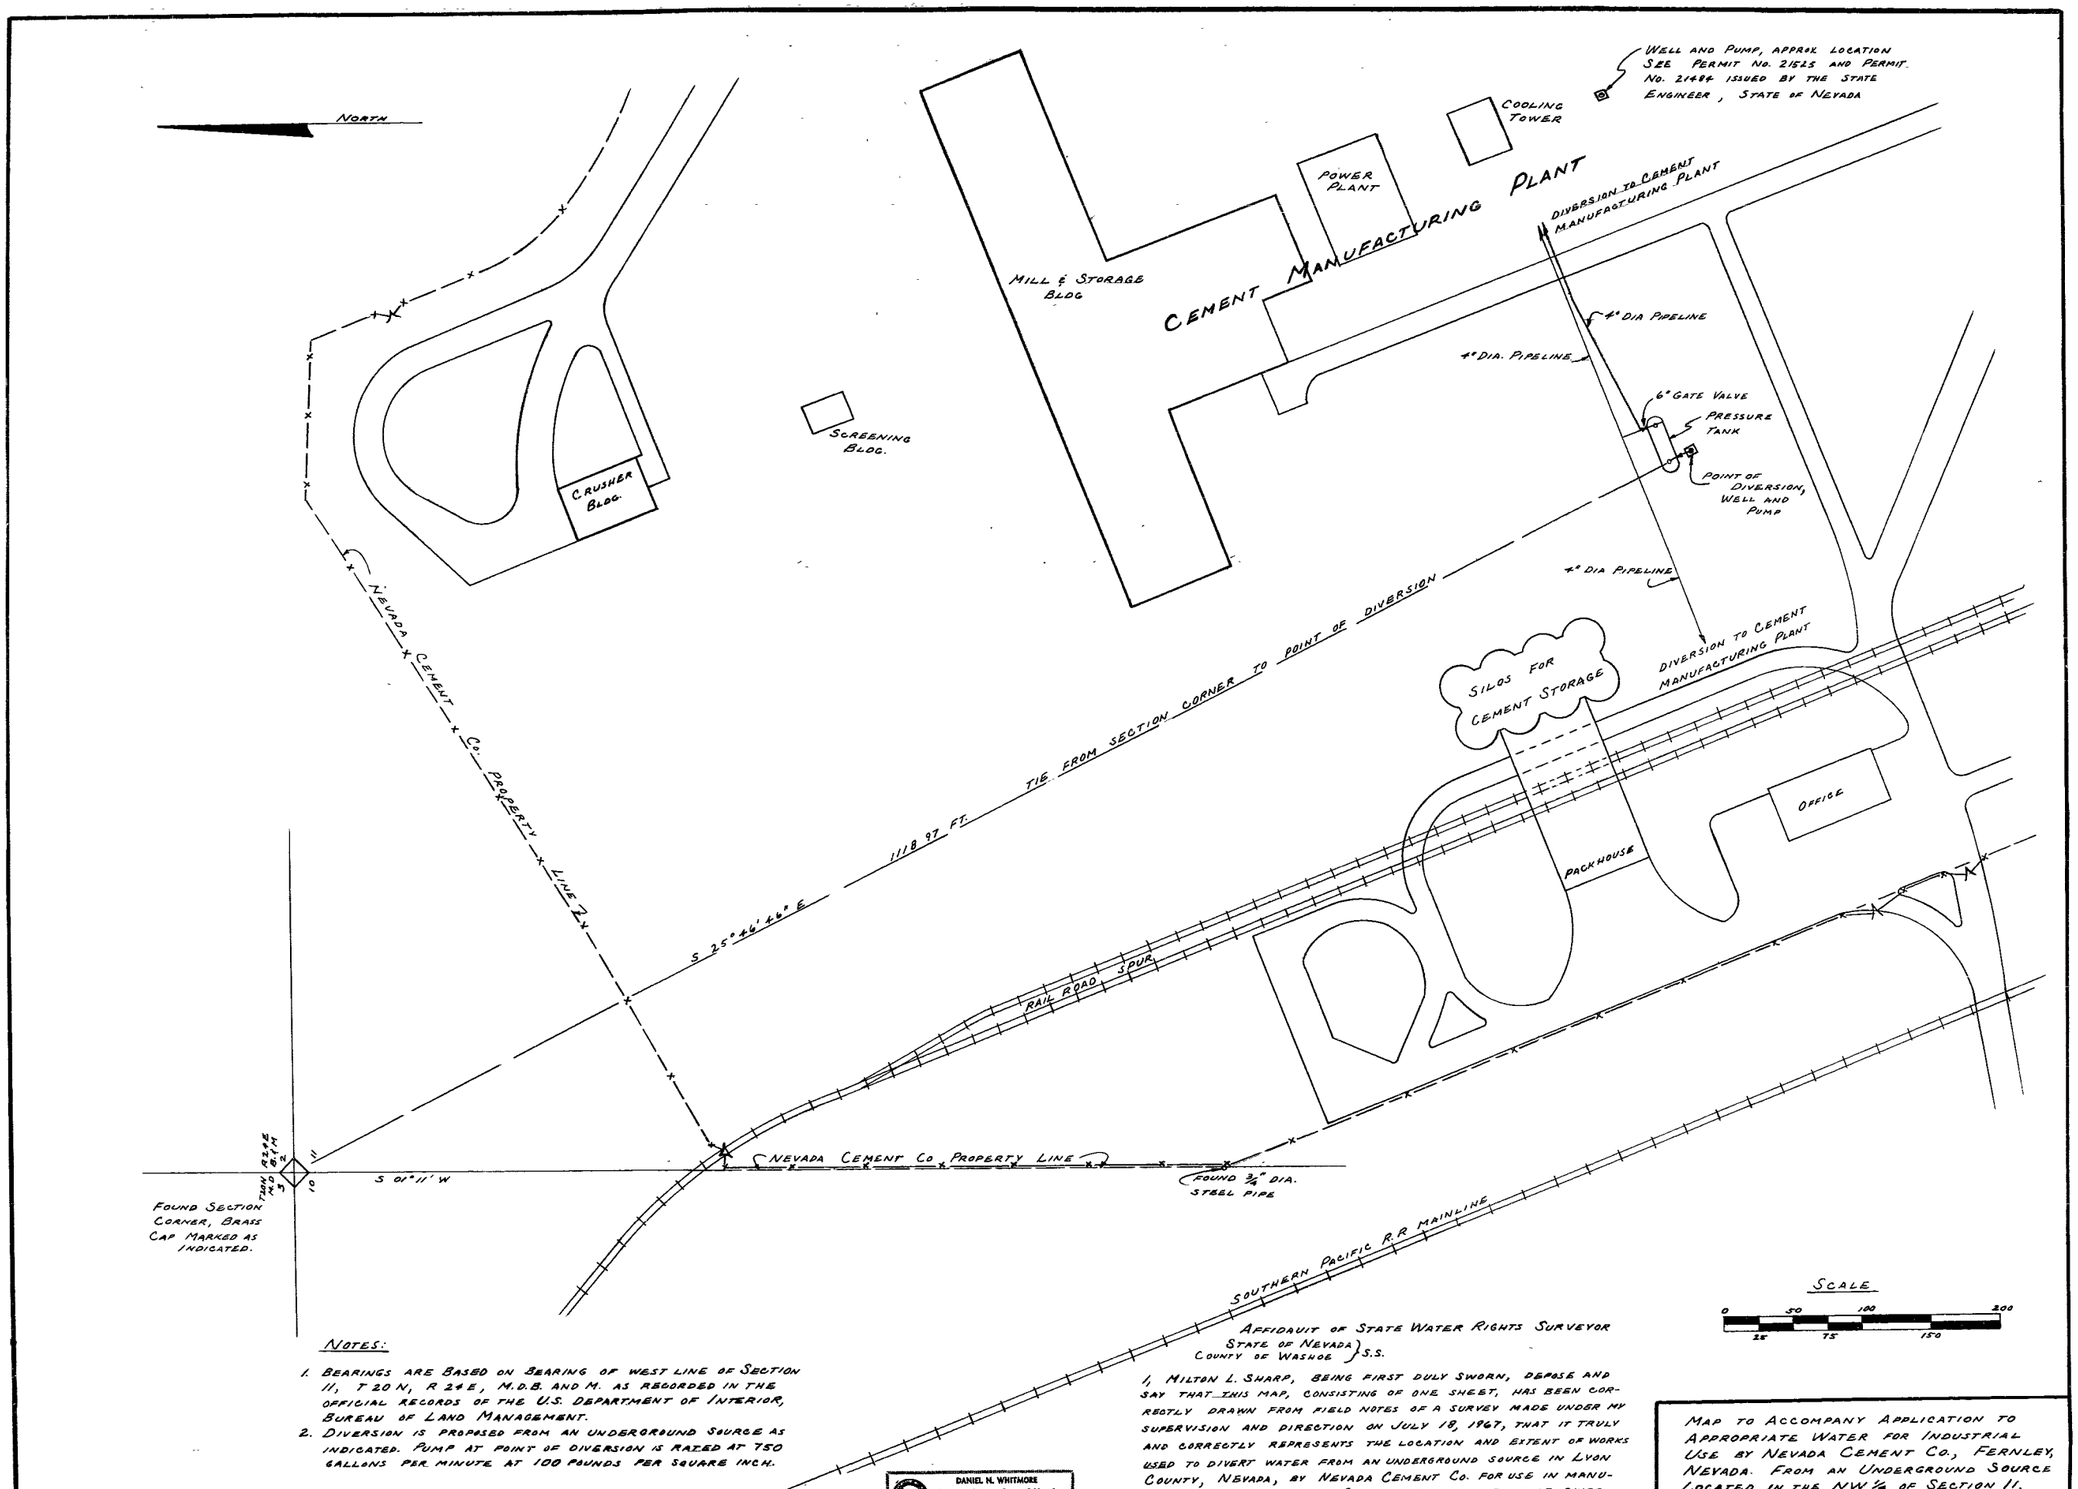

NOTES:

1. BEARINGS ARE BASED ON BEARING OF WEST LINE OF SECTION 11, T 20 N, R 24 E, M.D.B. AND M. AS RECORDED IN THE OFFICIAL RECORDS OF THE U.S. DEPARTMENT OF INTERIOR, BUREAU OF LAND MANAGEMENT.
2. DIVERSION IS PROPOSED FROM AN UNDERGROUND SOURCE AS INDICATED. PUMP AT POINT OF DIVERSION IS RATED AT 750 GALLONS PER MINUTE AT 100 POUNDS PER SQUARE INCH.

AFFIDAVIT OF STATE WATER RIGHTS SURVEYOR

STATE OF NEVADA } S.S.
COUNTY OF WASHOE }

I, MILTON L. SHARP, BEING FIRST DULY SWORN, DEPOSE AND SAY THAT THIS MAP, CONSISTING OF ONE SHEET, HAS BEEN CORRECTLY DRAWN FROM FIELD NOTES OF A SURVEY MADE UNDER MY SUPERVISION AND DIRECTION ON JULY 18, 1967, THAT IT TRULY AND CORRECTLY REPRESENTS THE LOCATION AND EXTENT OF WORKS USED TO DIVERT WATER FROM AN UNDERGROUND SOURCE IN LYON COUNTY, NEVADA, BY NEVADA CEMENT CO. FOR USE IN MANUFACTURING OF PORTLAND CEMENT; THAT THE POINT OF DIVERSION, THE LOCATION OF THE MANUFACTURING PLANT, THE SIZE OF DIVERSION CONDUITS AND THE LOCATION OF ALL OTHER DIVERSIONS CONNECTED WITH SAID MANUFACTURING WORKS, ARE FULLY AND CORRECTLY DESIGNATED HEREON.

Milton L. Sharp
MILTON L. SHARP, STATE WATER RIGHTS SURVEYOR, CERTIFICATE NO. 349

DANIEL N. WHITMORE
Notary Public — State of Nevada
Washoe County
My Commission Expires October 11, 1970

SUBSCRIBED TO AND SWORN TO BEFORE ME THIS 4TH DAY OF AUGUST, 1967.

Daniel N. Whitmore
NOTARY PUBLIC, IN AND FOR WASHOE COUNTY, NEVADA

CERTIFICATE NO. 7953 ISSUED 10-2-72

FILED
Sept. 6, 1967
STATE ENGINEER'S OFFICE

MAP TO ACCOMPANY APPLICATION TO APPROPRIATE WATER FOR INDUSTRIAL USE BY NEVADA CEMENT CO., FERNLEY, NEVADA. FROM AN UNDERGROUND SOURCE LOCATED IN THE NW 1/4 OF SECTION 11, T. 20 N., R. 24 E., M.D.B. AND M.

MILTON L SHARP, CONSULTING ENGINEERS
718 S. CENTER ST.
RENO, NEVADA 89501

DATE: JULY 31, 1967	JOB NO: 67-36	SHEET 1 OF 1
DRAWN BY: D. BRYANT	CHECKED BY: M. SHARP	
APPROVED: Milton L. Sharp	R.L.S. NO. 1255	

24451

Rit for Corr. 24313