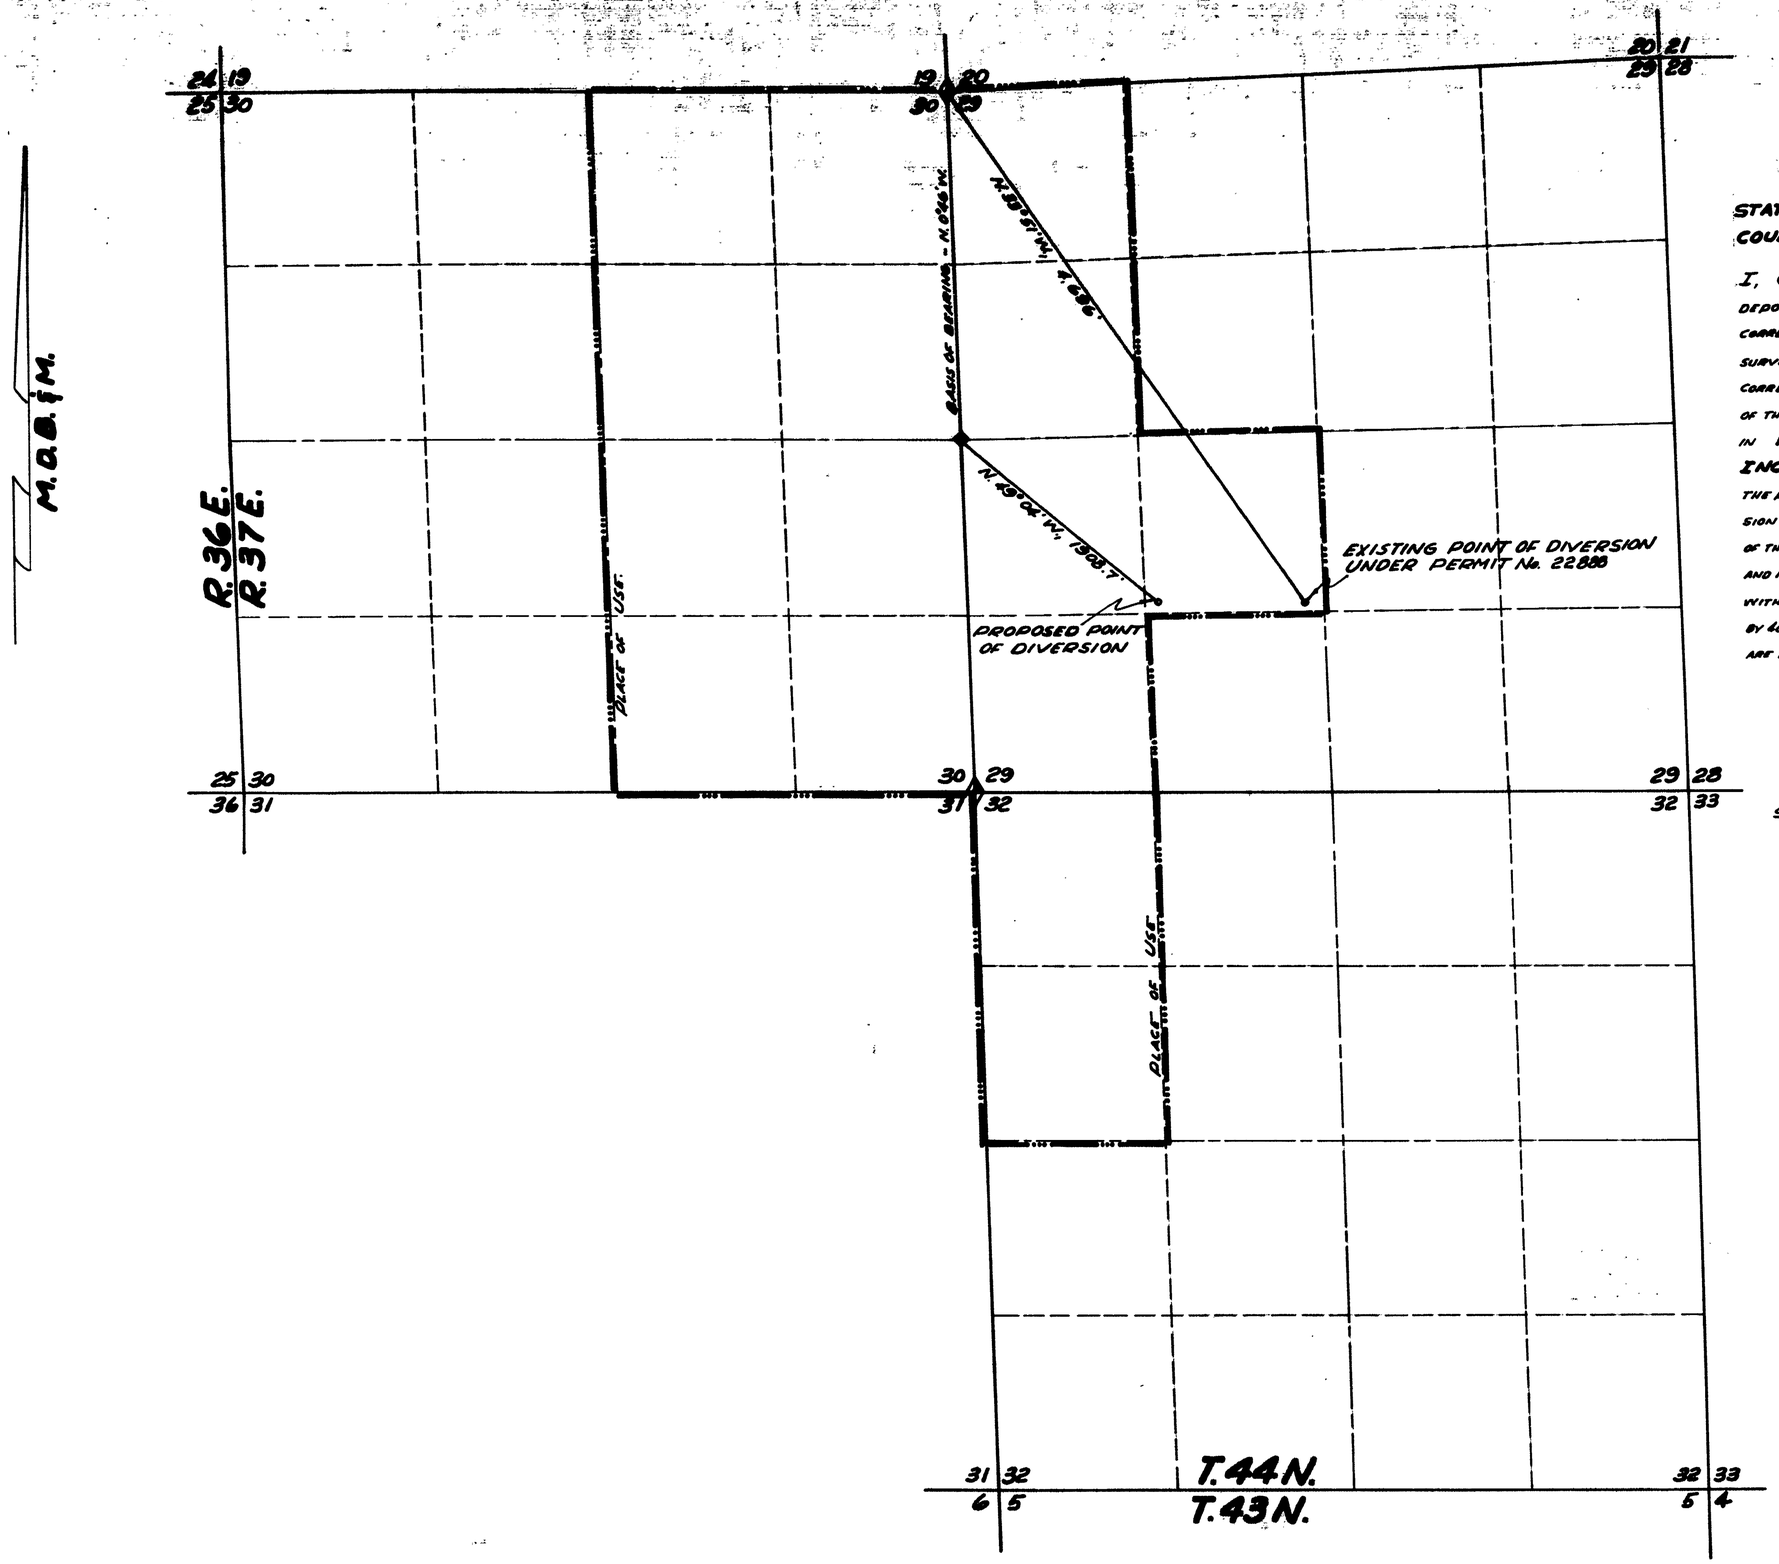

STATE OF NEVADA
COUNTY OF HUMBOLDT } S.S.

I, CHARLES C ARMUTH, JR., BEING FIRST DULY SWORN, DEPOSE AND SAY THAT THIS MAP CONSISTING OF ONE SHEET, HAS BEEN CORRECTLY DRAWN TO THE DESIGNATED SCALE FROM FIELD NOTES OF A SURVEY MADE BY ME ON THE 12TH DAY OF APRIL, 1968, THAT IT TRULY AND CORRECTLY REPRESENTS THE PROPOSED POINT OF DIVERSION AND EXTENT OF THE WORKS USED TO DIVERT WATER FROM UNDERGROUND, IN HUMBOLDT COUNTY, BY REBEL CREEK RANCH, INC., FOR IRRIGATION AND DOMESTIC PURPOSES. THAT THE PROPOSED POINT OF DIVERSION, THE EXISTING POINT OF DIVERSION UNDER PERMIT No. 22888, THE APPROXIMATE LOCATION AND SIZE OF THE DIVERTING CHANNEL, ALL RESERVOIRS OR BASINS, THE LOCATION AND NAMES OF ALL OTHER WORKS WHICH WILL CROSS OR CONNECT WITH THE PROPOSED WORKS, AND THE BOUNDARY OF ALL LANDS, SHOWING BY 40-ACRE SUBDIVISIONS THE AREAS PROPOSED TO BE IRRIGATED ARE FULLY AND CORRECTLY DESIGNATED THEREON.

Charles C. Armuth, Jr.
STATE WATER RIGHT SURVEYOR No. 340
WINNEMUCCA, NEVADA.

SUBSCRIBED AND SWORN TO BEFORE ME THIS 22nd DAY OF APRIL, 1968.

James A. Callahan
NOTARY PUBLIC IN AND FOR HUMBOLDT COUNTY, NEV.

JAMES A. CALLAHAN
NOTARY PUBLIC, STATE OF NEVADA
HUMBOLDT COUNTY
My Commission Expires Feb. 28, 1971

SCALE : 1" = 600'

FILED
April 24, 1968
STATE ENGINEER'S OFFICE

MAP TO ACCOMPANY
APPLICATION TO CHANGE
THE POINT OF DIVERSION
OF PERMIT No. 22888
BY REBEL CREEK RANCH
FROM UNDERGROUND
FOR IRRIGATION 24452

24452