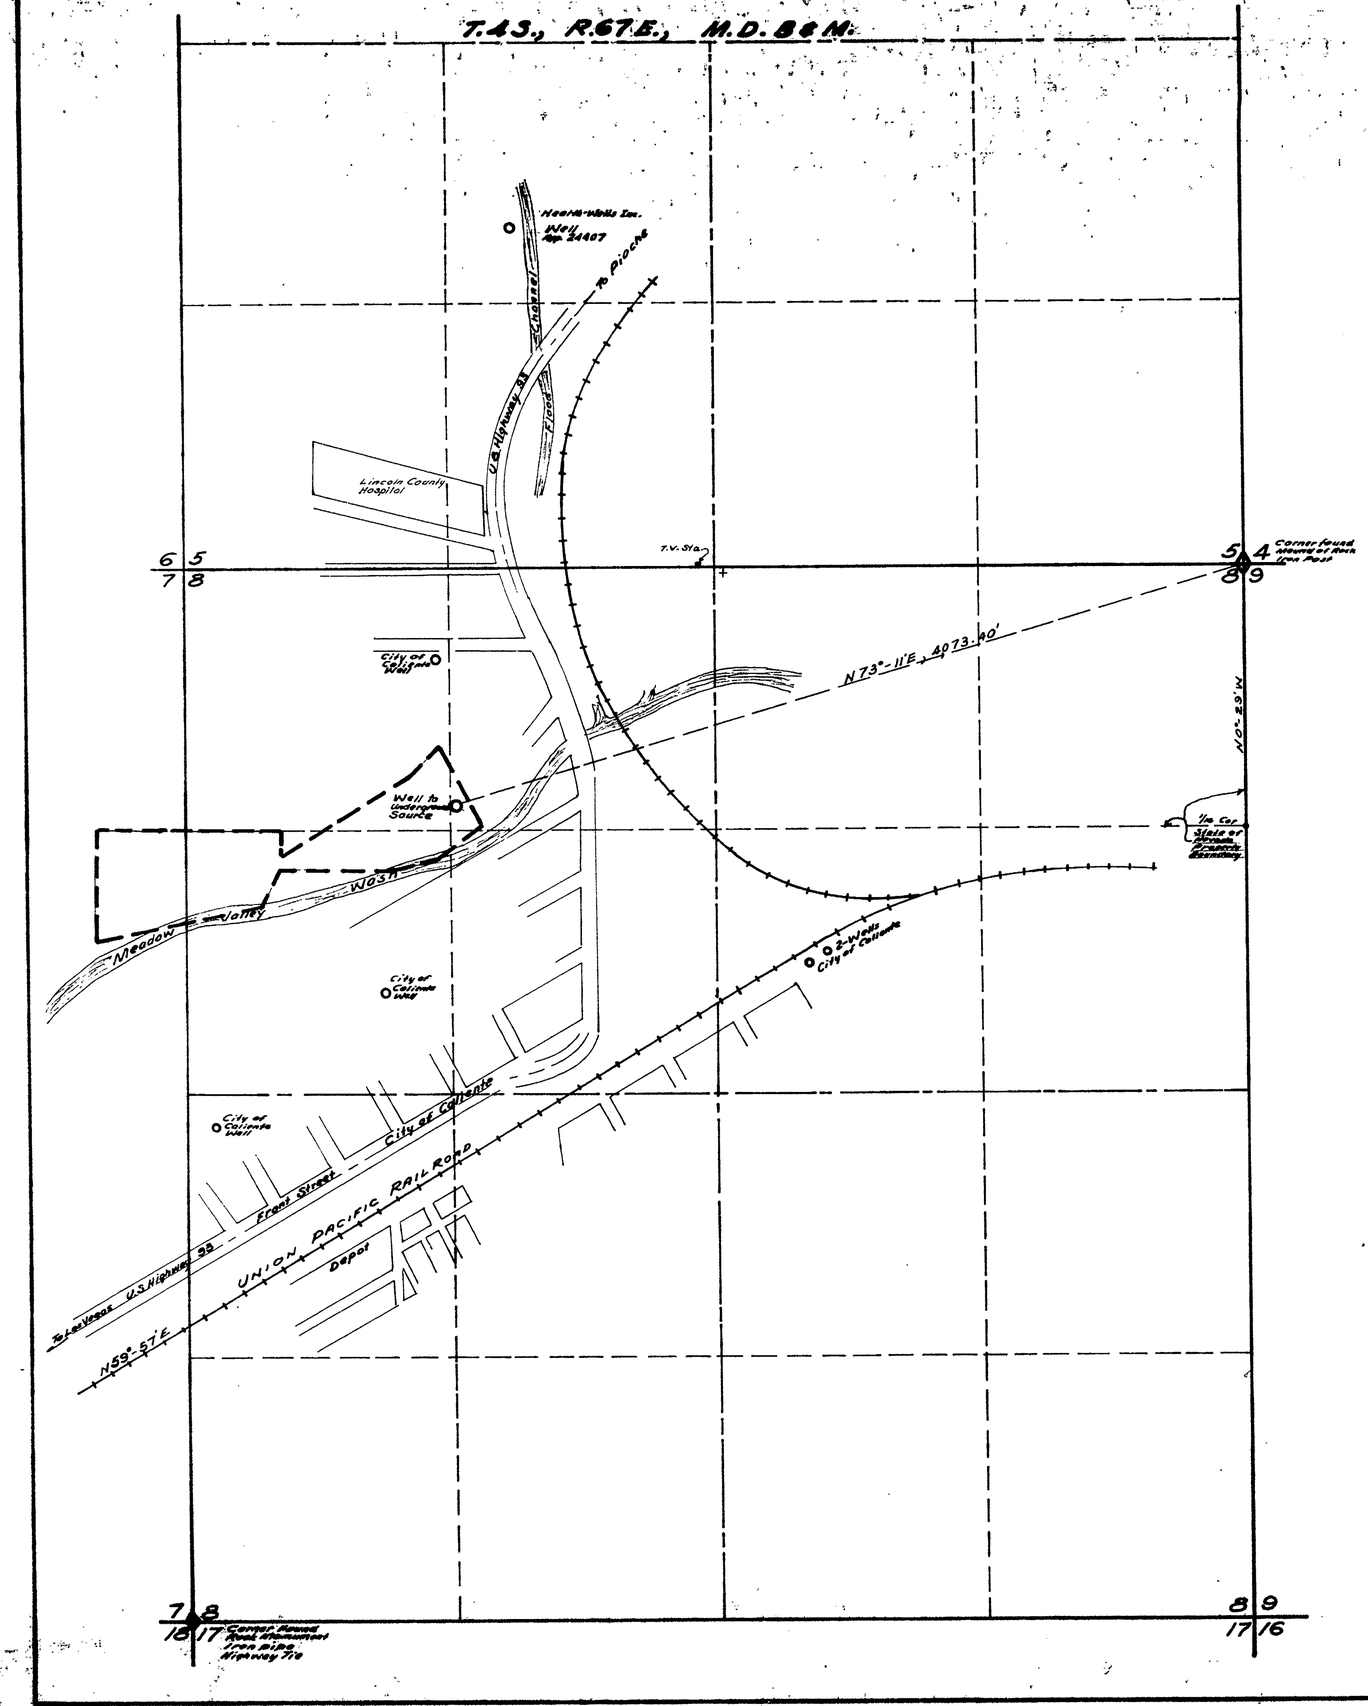

TRUE NORTH

Basis of Bearing: Observation on Sep 3/27-68
F.S. Sec Cor 5,4,8,9. At 1/16 Corner, Lat. 37°-37'
Calc. Bearing 1/16 Cor. to Sec Cor. 5,4,8,9. N0°-29'W.

State of Nevada } S.S.
County of Lincoln }

I, Reginald G. Lee, being first duly sworn, depose and say that this map, consisting of one sheet, has been correctly drawn to the designated scale from field notes of a survey made by me between the 28th day of March, and the 8th day of April, 1968; that it truly and correctly represents the proposed location and extent of the works used to divert water from Underground Source in Lincoln County by The Church of Jesus Christ of Latter-Day Saints of Caliente, Nevada, for irrigation purposes. That the proposed point of diversion, the approximate location and size of the diverting channel, all reservoirs or basins, the location and names of all other works which will cross or connect with the proposed works, and the boundary of all lands, showing by 40-acres subdivisions the areas proposed to be irrigated, are fully and correctly designated thereon.

Reginald G. Lee
State Water Right Surveyor

Subscribed and Sworn to before me
this 29th day of April, 1968
Colleen Flinspach
Notary Public

COLLEEN FLINSPACH
Notary Public — State of Nevada
Lincoln County
My Commission Expires Sept. 20, 1969

0 100 200 300 400 800 1200 1600 2000
Scale 1" = 400'

FILED
May 3, 1968
STATE ENGINEER'S OFFICE

24461 Ret for Corr 5/14/68

MAP
TO ACCOMPANY APPLICATION TO APPROPRIATE WATER FOR IRRIGATION, BY THE CHURCH OF JESUS CHRIST OF LATTER-DAY SAINTS, CALIENTE, NEVADA FROM UNDERGROUND SOURCE

24461