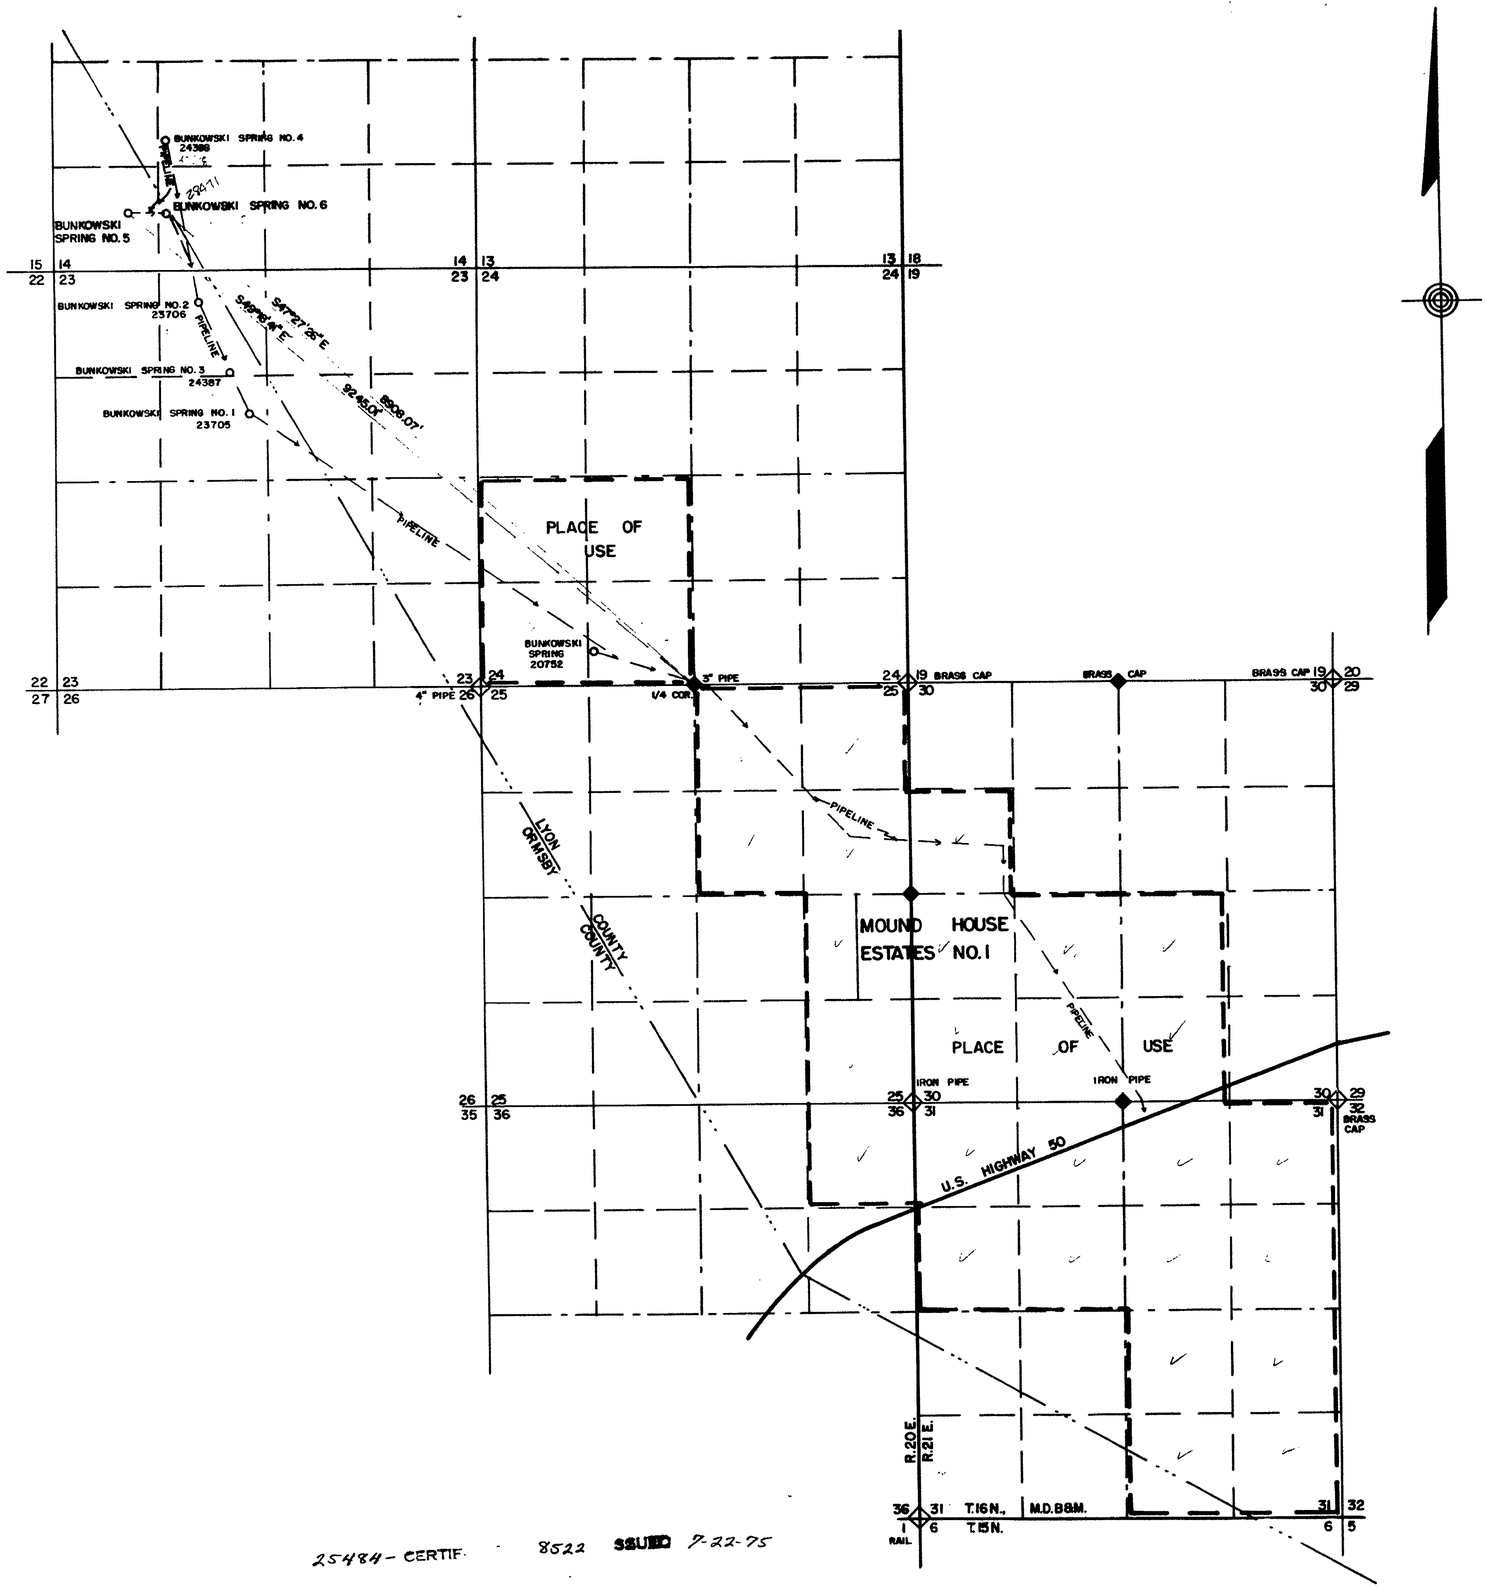

STATE of NEVADA }ss.
COUNTY of ORMSBY }

I, Walter G. Reid, being first duly sworn, depose and say that this map, consisting of one sheet, has been correctly drawn to the designated scale from field notes of a survey made by me on the 1st day of May, 1968; that it truly and correctly represents the proposed location and extent of the works used to divert water from Bunkowski Springs No. 5 and No. 6, in Ormsby County, by August and Henrietta Bunkowski for quasi municipal, (subdivision), and domestic purposes. That the proposed points of diversion, the approximate location and size of the diverting channel, all reservoirs or basins, the locations and names of all other works which will cross or connect with the proposed works, and the boundary of all lands, showing by 40-acre subdivisions the area of place of use, are fully and correctly designated thereon.

Walter G. Reid
State Water Right Surveyor

Subscribed and sworn to before me this 8th day of May, 1968.

Mrs. Hilda Stewart
Notary Public in and for Ormsby County, Nevada

SCALE - 1" = 1000'

0 250 500 1000 2000 3000 4000 5000

MAP
TO ACCOMPANY APPLICATION TO
APPROPRIATE WATER FOR
QUASI MUNICIPAL, (SUBDIVISION), & DOMESTIC USE
BY AUGUST AND HENRIETTA BUNKOWSKI
FROM BUNKOWSKI SPRINGS NO. 5 & NO. 6

FILED
May 8, 1968
STATE ENGINEER'S OFFICE

25484 - CERTIF. 8522 ISSUED 7-22-75

CERTIFICATE NO. 8460 ISSUED 2-21-75

28471 25484 24472 FILE UNDER 24661