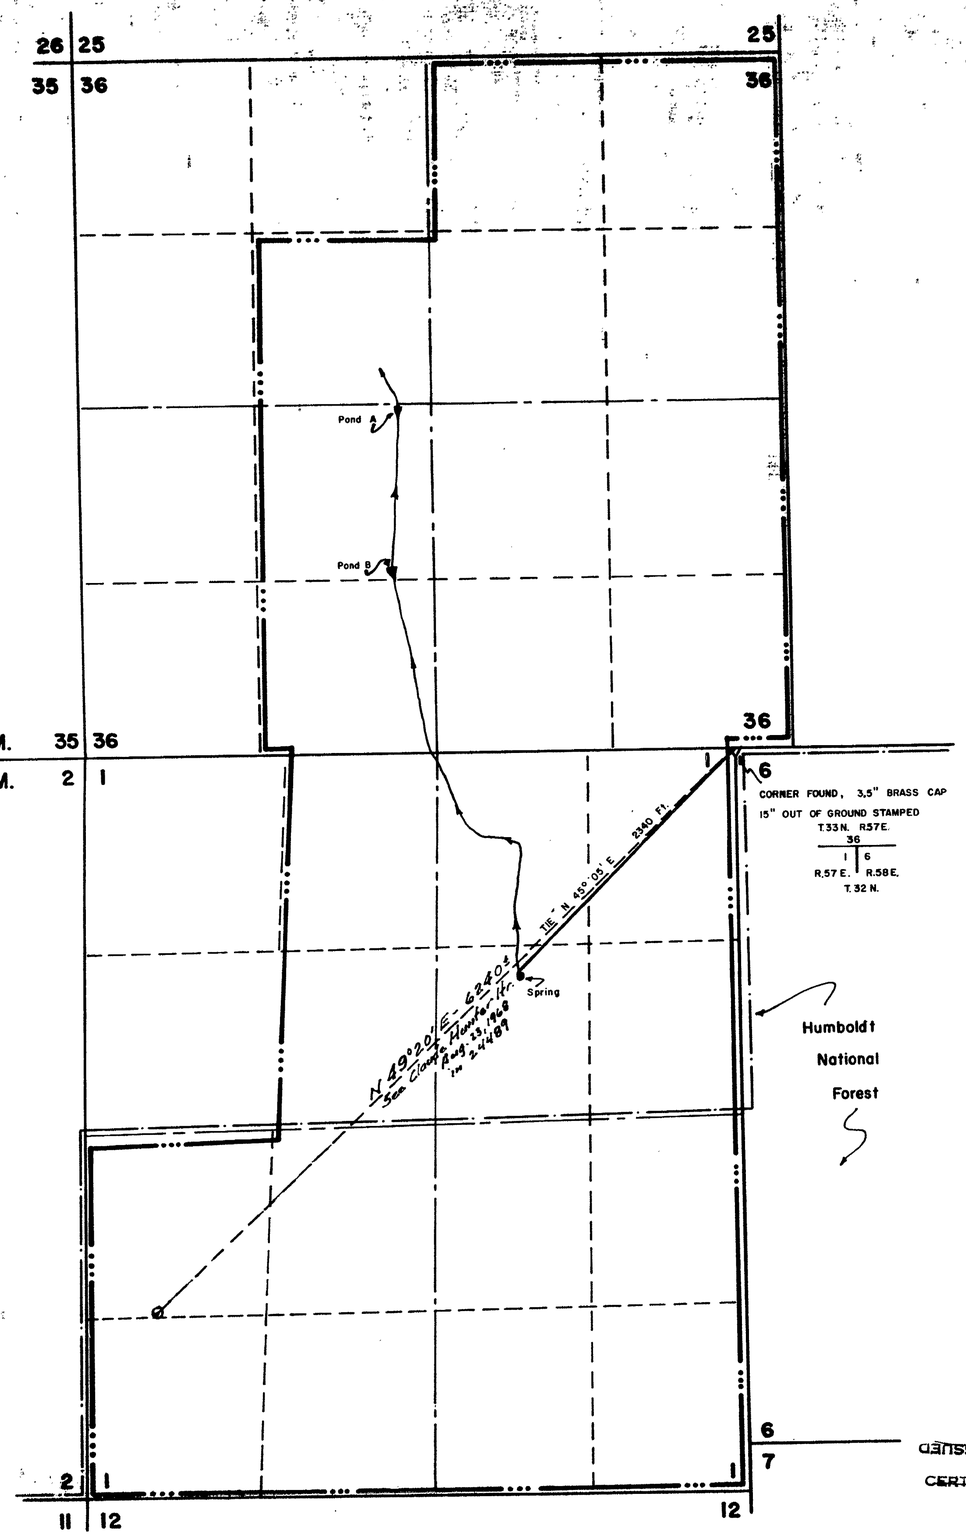

STATE OF NEVADA }
COUNTY OF WASHOE } SS

I, CLAUDE E. HUNTER, being first duly sworn, depose and say that this map, consisting of 1 sheet, has been correctly drawn to the designated scale from field notes of a survey made by me on the 3rd day of OCTOBER, 1967, that it truly and correctly represents the proposed location and extent of the works used to divert water from RABBIT CREEK in ELKO County, by the CONLEY RANCH for recreation and domestic purposes. That the proposed point of diversion, the approximate location and size of the diverting channel, all reservoirs or basins, the location and names of all other works, and the boundary of all lands showing proposed ponds to be used, are fully and correctly designated thereon.

Claude E. Hunter
Claude E. Hunter
RE 479 Nevada

SUBSCRIBED AND SWORN TO ME
this 8th day of May, 1968.
NOTARY PUBLIC in and for White Pine County, Nevada
Robert W. Millard

ROBERT W. MILLARD
Notary Public - State of Nevada
County of White Pine
Commission Expires August 16, 1970

RECEIVED
MAY 1968
STATE ENGINEER'S OFFICE

SCALE 1" = 600'
600 0 600 1200 1800

CERTIFICATE NO. ISSUED

CERTIFICATE NO. ISSUED

DATE	DESCRIPTION

FIELD	CHECK	
DETAIL	APPROVED	
DESIGN		
TRACING		

MAP TO ACCOMPANY APPLICATION
TO APPROPRIATE WATER

FOR FISH PROPAGATION
BY CONLEY RANCH
FROM RABBIT Cr. & DOMESTIC SPRING
[redacted]

24490 24489