STATE OF NEVADA
County of White Pine } ss.

I, Wallace T. Boundy, being first duly sworn, depose and say that this map, consisting of one sheet, has been correctly drawn to the designated scale from field notes of a survey made under my supervision and direction between the 5th day of May and the 7th day of May 1968, that it truly and correctly represents the proposed location and extent of the works used to divert water from underground source, in White Pine County, by George L. Irlbeck for irrigation and domestic purposes. That the proposed point of diversion, the approximate location and size of the diverting channel, all reservoirs or basins, the location and names of all other works which will cross or connect with the proposed works, and the boundary of all lands, showing by 40-Acre subdivisions the areas proposed to be irrigated, are fully and correctly designated thereon.

Wallace T. Boundy
State Water Right Surveyor

Subscribed and sworn to before me this 13th day of May 1968

James R. Prince
Notary Public in and for White Pine County, Nevada
My commission expires 2-2-70

JAMES R. PRINCE
Notary Public — State of Nevada
White Pine County
My Commission Expires Feb. 2, 1970

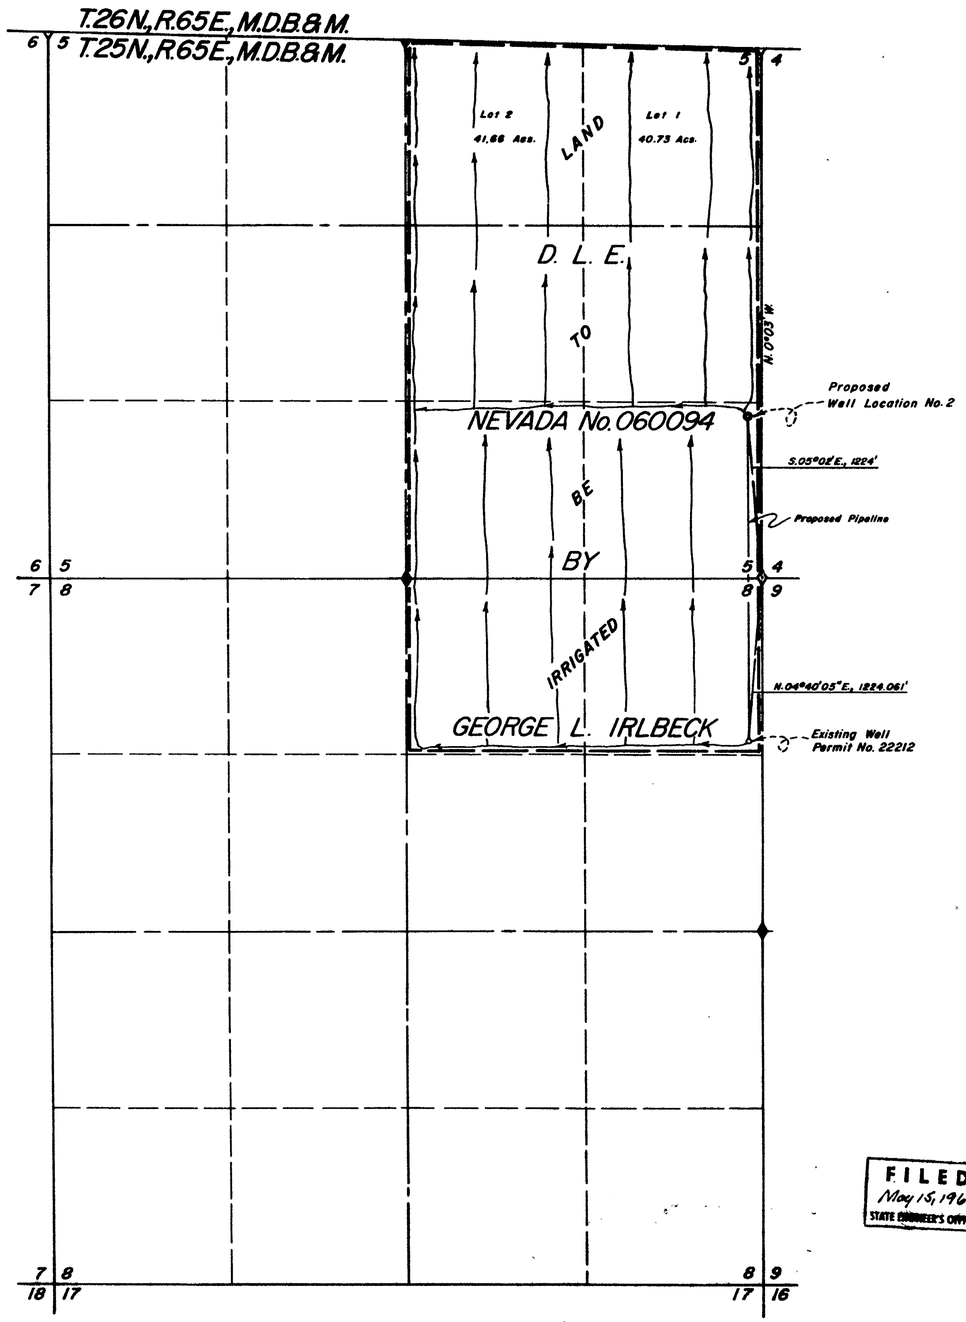

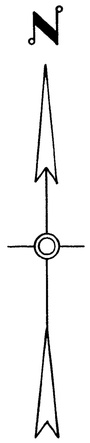

Basis of Bearing: Township Plat bearing between found brass cap corners.

NOTES:

Subdivision Corners found: 2" iron pipe with brass cap, properly stamped, set by U.S. G.L.O. in 1927.

White 4"x4" posts set at each outside corner.

0 600 1200 1800 2400
Scale ~ 1" = 600'

FILED
May 15, 1968
STATE ENGINEER'S OFFICE

MILLARD-SPINK ASSOCIATES, INC.

DATE	DESCRIPTION

FIELD	CHECK
DETAIL	APPROVED
DESIGN	FILE No.
TRACING IAG	DRG. No.

MAP TO ACCOMPANY APPLICATION TO APPROPRIATE WATER

FOR IRRIGATION & DOMESTIC

BY GEORGE L. IRLBECK

FROM UNDERGROUND SOURCE

MILLARD - SPINK ASSOCIATES, INC.
ENGINEERS - PLANNERS - SURVEYORS

24492

24492