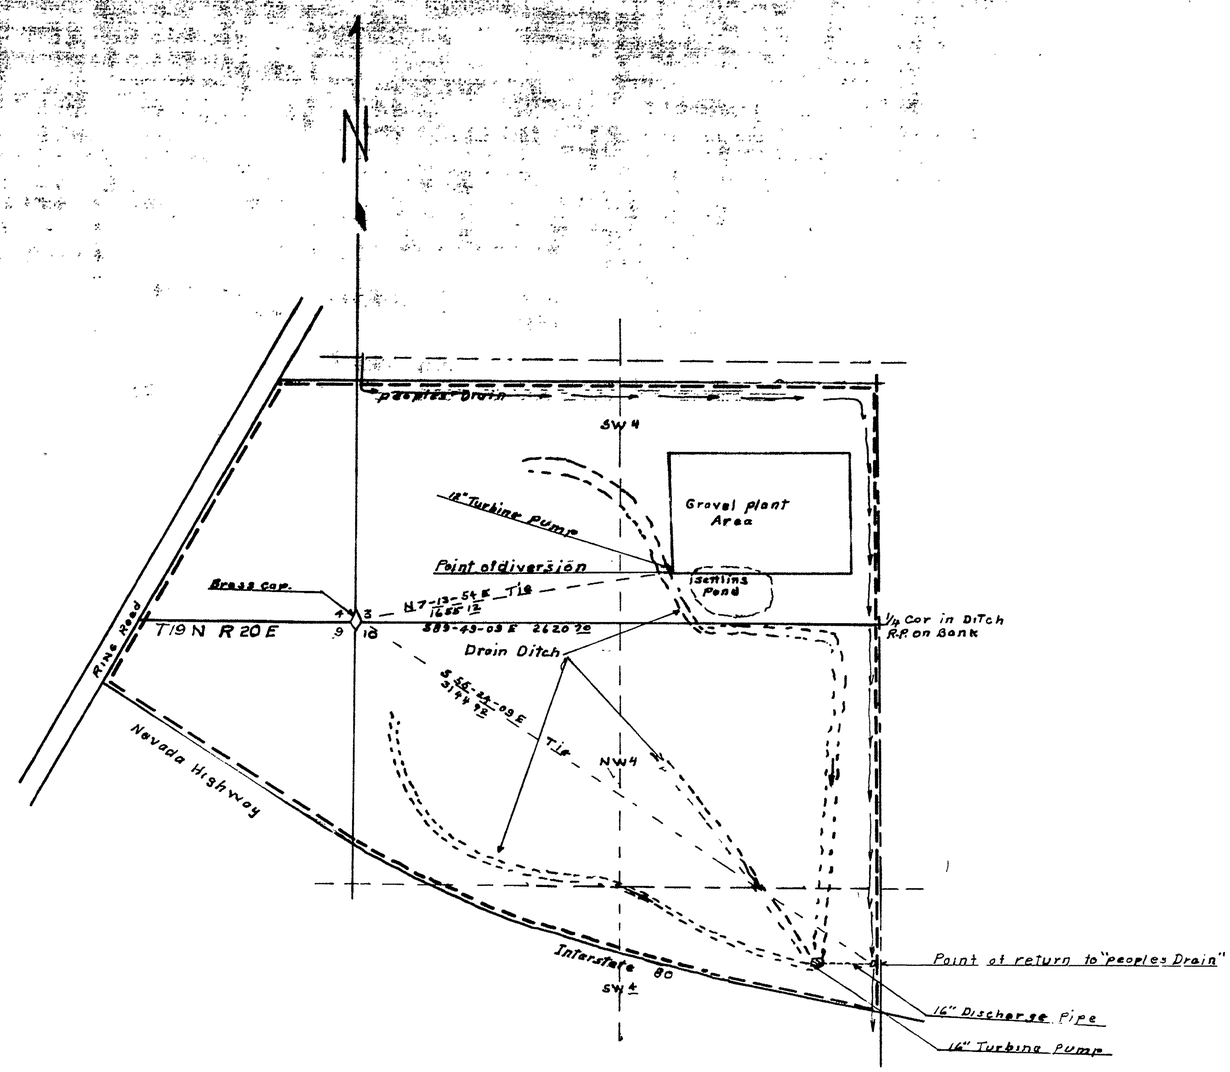

STATE OF NEVADA
COUNTY OF ~~WASHOE~~ ORMSBY } SS.

I Robert H Barrett, being first duly sworn, depose and say That this map has been correctly drawn to the designated scale from field notes of a survey made by me between first day of May and the thirtieth day of May, 1968; that it truly and correctly represents the location and extent of the proposed works used to divert water from an underground source, in WASHOE COUNTY by Robert L. Helms Company for Industrial (Gravel Washing) Purposes. That the proposed point of diversion and return, the location of gravel plant, the approximate size and capacity of the diverting conduit and the location and names of all other works or streams which are crossed by or connected with said works are fully and correctly designated hereon

R.H. Barrett
State water right surveyor

Subscribed and sworn to before me this 20th day of June 1968.

Ormsby
Notary public in and for ~~Washoe~~ County Nevada

Alice C. Maher
My Commission Expires Sept. 30, 1969

FILED
June 20, 1968
State Engineer's Office

CERTIFICATE No. 8058 ISSUED 4-2-73

SCALE 1" = 400'

MAP
TO
ACCOMPANY APPLICATION
TO APPROPRIATE WATER
FOR
INDUSTRIAL (GRAVEL WASHING)
BY
ROBERT L HELMS COMPANY
FROM UNDERGROUND SOURCE

24493