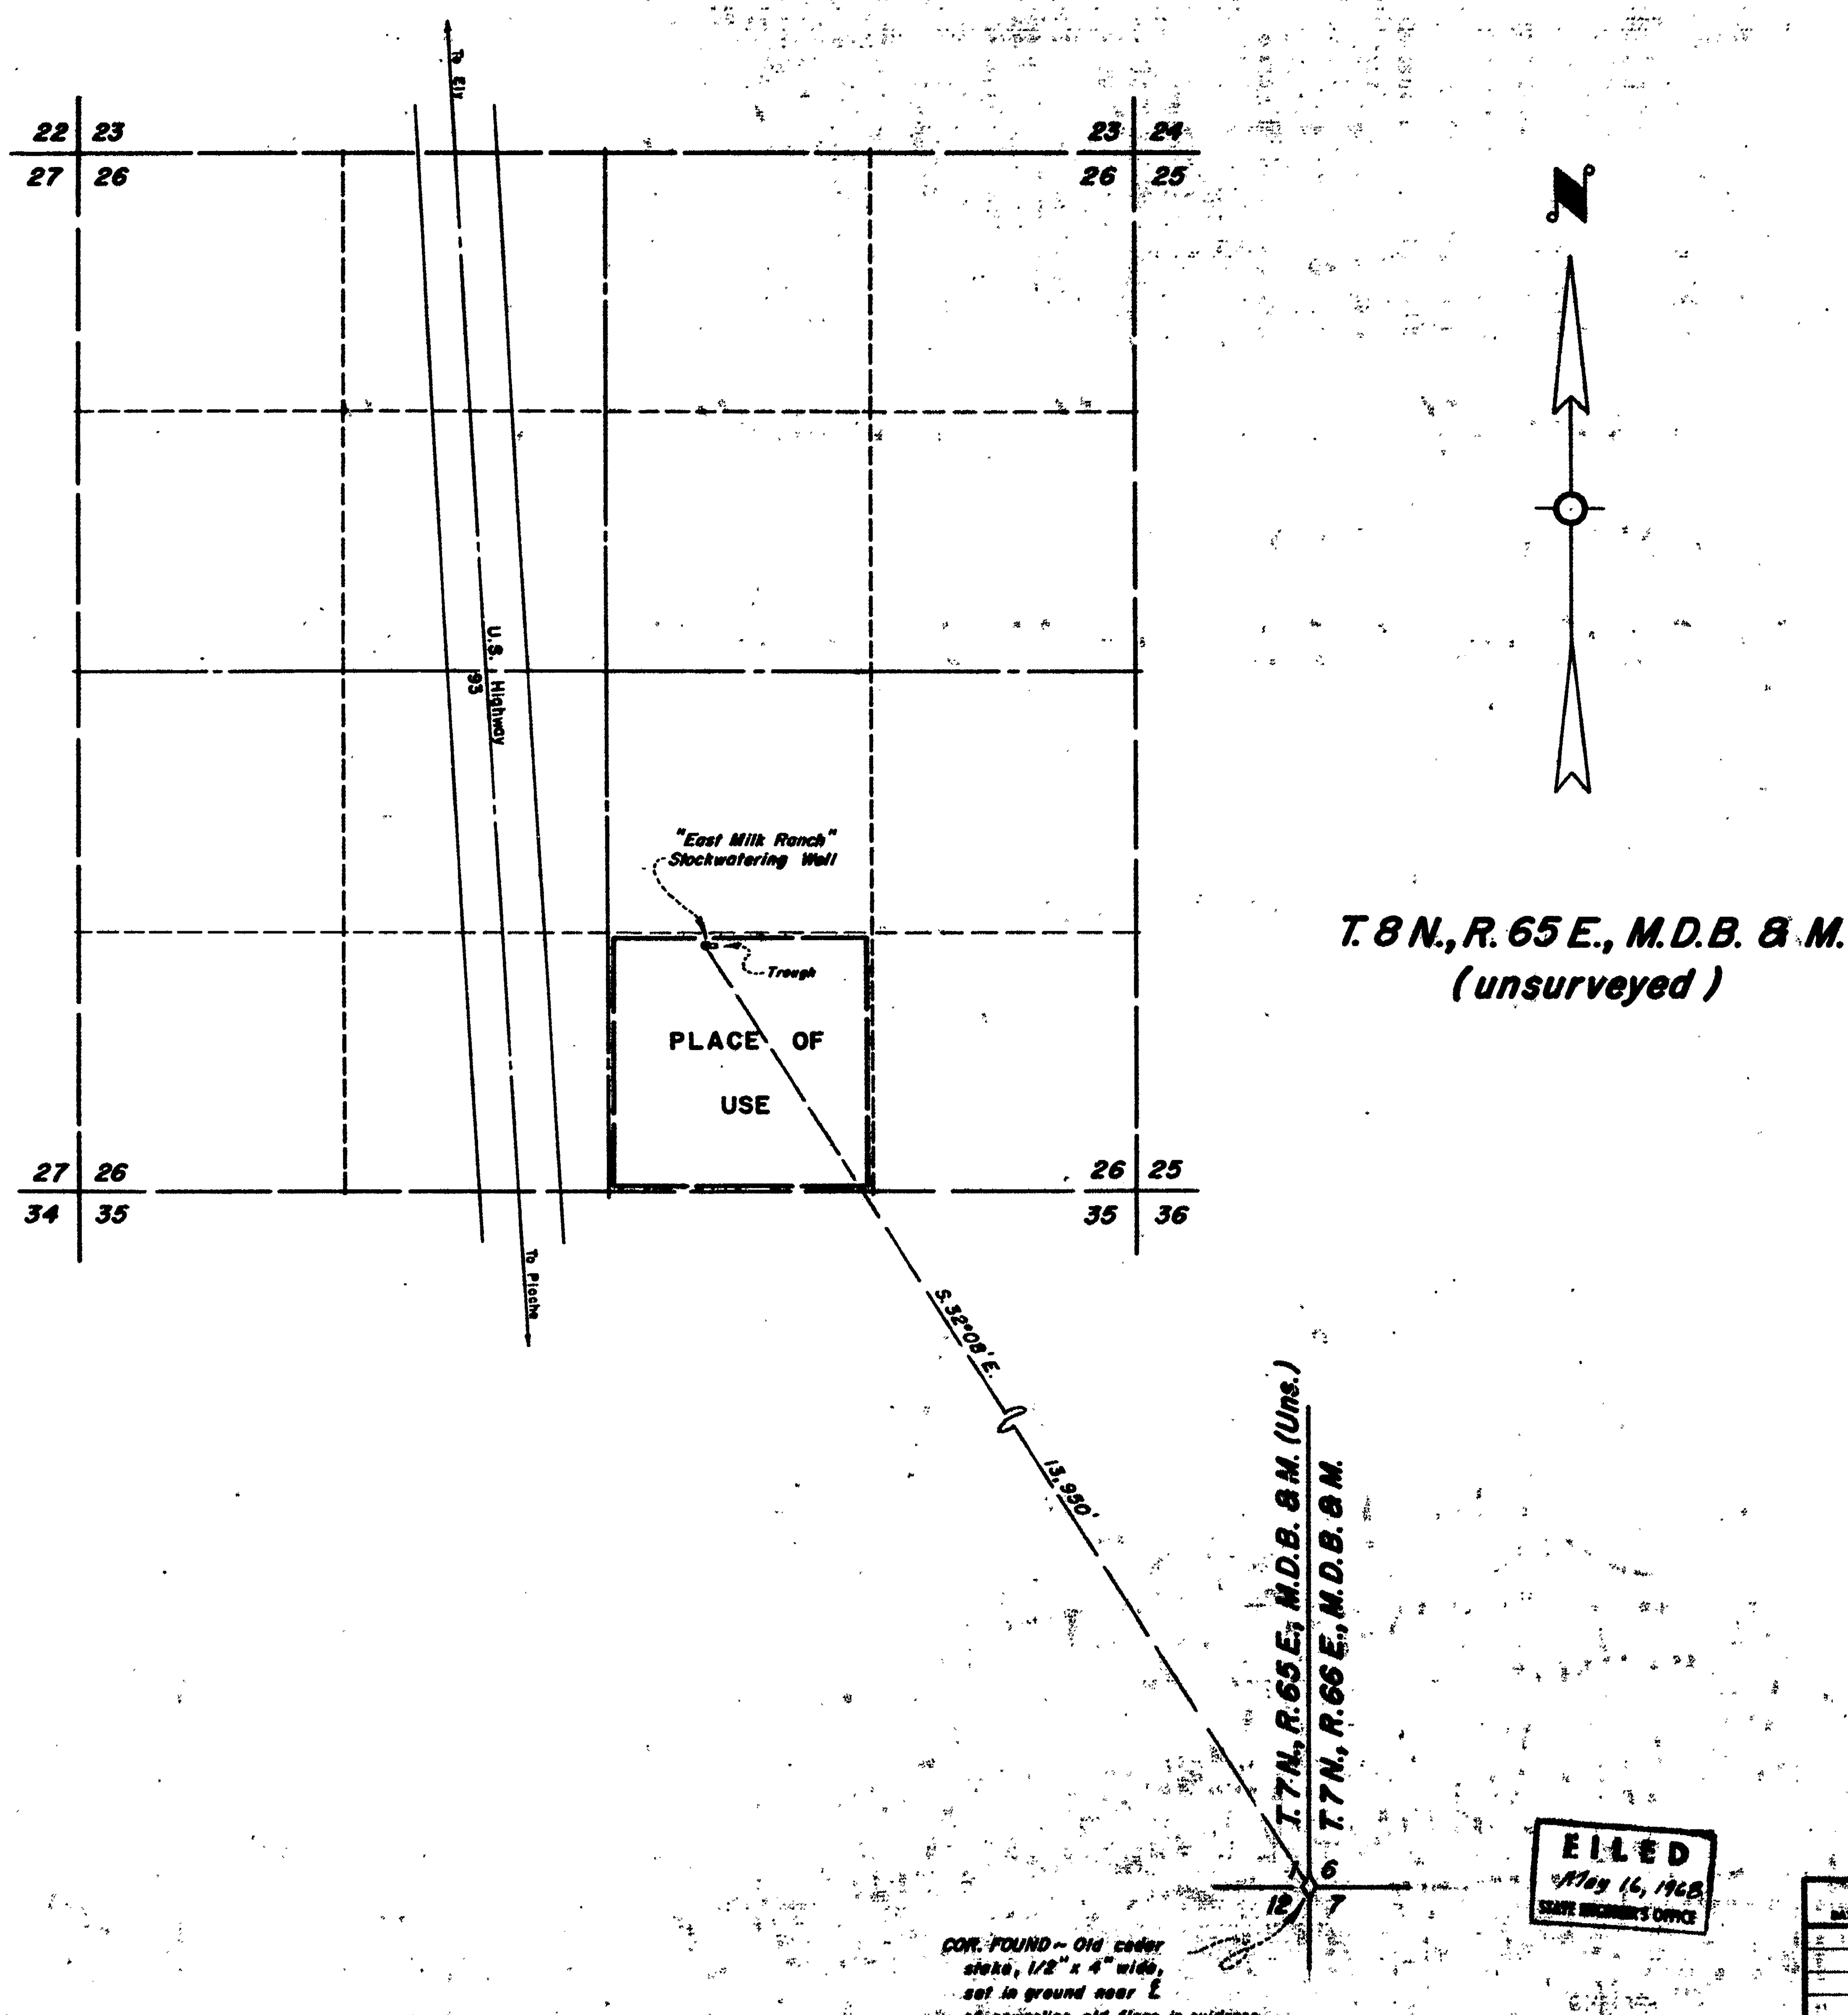

STATE OF NEVADA
County of White Pine } ss.

I, Wallace T. Boundy, being first duly sworn, depose and say that this map, consisting of one sheet, has been correctly drawn to the designated scale from field notes of a survey made under my supervision and direction between the 11 th day of Apr., 1968, and the 18 th day of Apr., 1968, that it truly and correctly represents the proposed location and extent of the works used to divert water from underground sources in Lincoln County, by David A. Witts for stockwatering purposes. That the proposed point of diversion, the approximate location and size of the diverting channel or other conduit, the place and manner of use, and the location and names of all other works or streams which are crossed by, or connected with the said works, are fully and correctly designated thereon.

Wallace T. Boundy
State Water Right Surveyor

Subscribed and sworn to before me this [illegible] day of May, 1968.

James R. Prince
Notary Public in and for White Pine County, Nevada
My commission expires 2-2-70

JAMES R. PRINCE
Notary Public — State of Nevada
White Pine County
My Commission Expires Feb. 2, 1970

BASIS OF BEARINGS = Nevada State Highway Department bearings on U.S. 93

0 600 1200 1800 2400
Scale 1" = 600'

CERTIFICATE No. 7478 ISSUED 4-22-71

1968 MAY 16 PM 2 23

MILLARD-SPINK ASSOCIATES, INC.	
DATE	DESCRIPTION

FIELD	CHECK
DETAIL	APPROVED
DESIGN	FILE No.
TRACING	DWG. No.

MAP TO ACCOMPANY APPLICATION TO APPROPRIATE WATER

FOR **STOCKWATERING**

BY **DAVID A. WITTS**

FROM **UNDERGROUND SOURCES**

MILLARD - SPINK ASSOCIATES, INC.
ENGINEERS - PLANNERS - SURVEYORS

24494