STATE OF NEVADA
County of White Pine } ss.

I, Wallace T. Boundy, being first duly sworn, depose and say that this map, consisting of one sheet, has been correctly drawn to the designated scale from field notes of a survey made under my supervision and direction between the 9 th day of May, 1968 and the 12 th day of May, 1968, that it truly and correctly represents the proposed location and extent of the works used to divert water from underground sources in Nye County, by Gulf Oil Corporation for industrial and domestic purposes. That the proposed point of diversion and return, the location of the place of use, the approximate size and capacity of the diverting conduit, and the location and names of all other works or streams which are crossed by or connected with said works, are fully and correctly designated hereon.

Wallace T. Boundy
State Water Right Surveyor

Subscribed and sworn to before me this 15th day of May, 1968.

James R. Prince
Notary Public in and for White Pine County, Nevada
My commission expires 2-2-70

JAMES R. PRINCE
Notary Public — State of Nevada
White Pine County
My Commission Expires Feb. 2, 1970

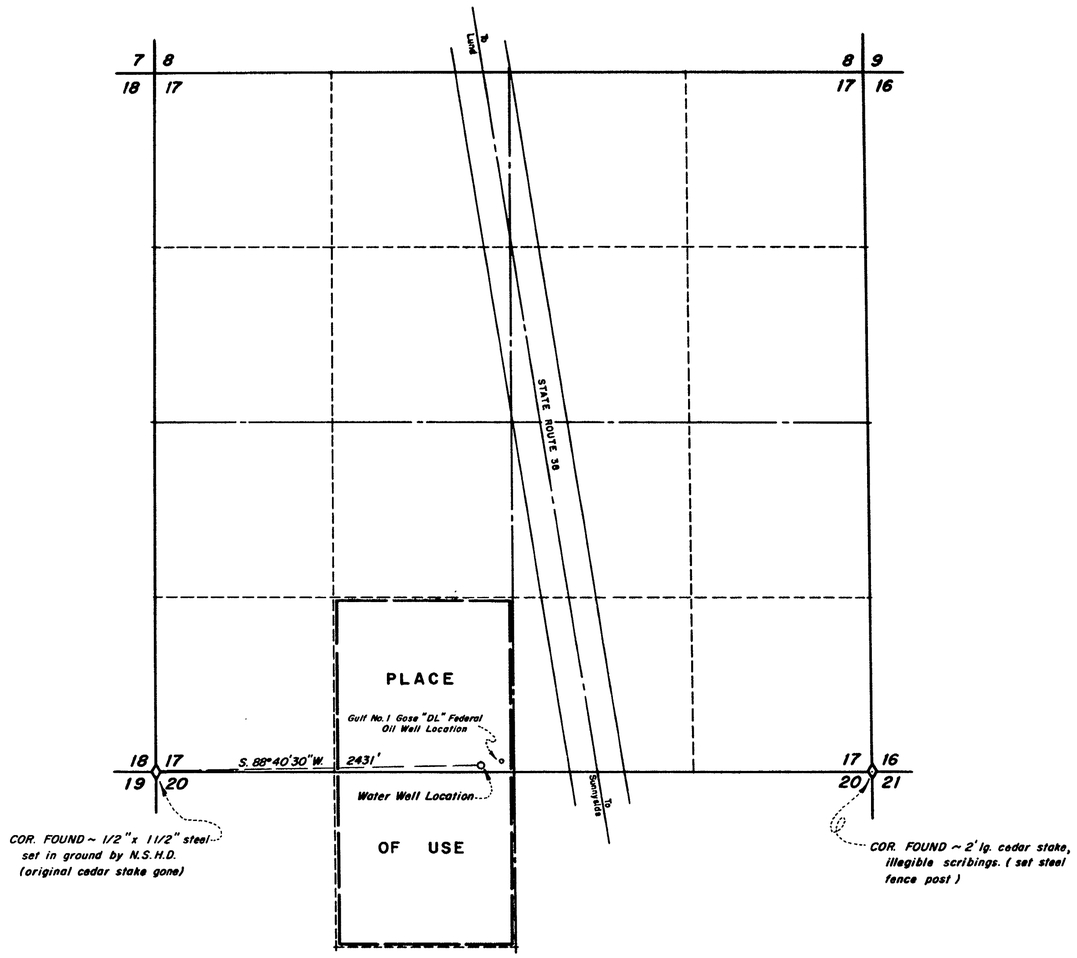

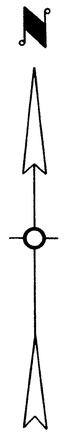

Basis of Bearings = Nevada State Highway Department

0 600 1200 1800 2400
Scale 1" = 600'

FILED
May 29, 1968
STATE ENGINEER'S OFFICE

MILLARD-SPINK ASSOCIATES, INC.	
DATE	DESCRIPTION
FIELD WTB	CHECK
DETAIL RAS	APPROVED
DESIGN	FILE No.
TRACING RAS.	DWG. No.

MAP TO ACCOMPANY APPLICATION TO APPROPRIATE WATER

FOR *INDUSTRIAL & DOMESTIC*
BY *GULF OIL CORPORATION*
FROM *UNDERGROUND SOURCES*

MILLARD - SPINK ASSOCIATES, INC.
ENGINEERS - PLANNERS - SURVEYORS
MAY, 1968

24512