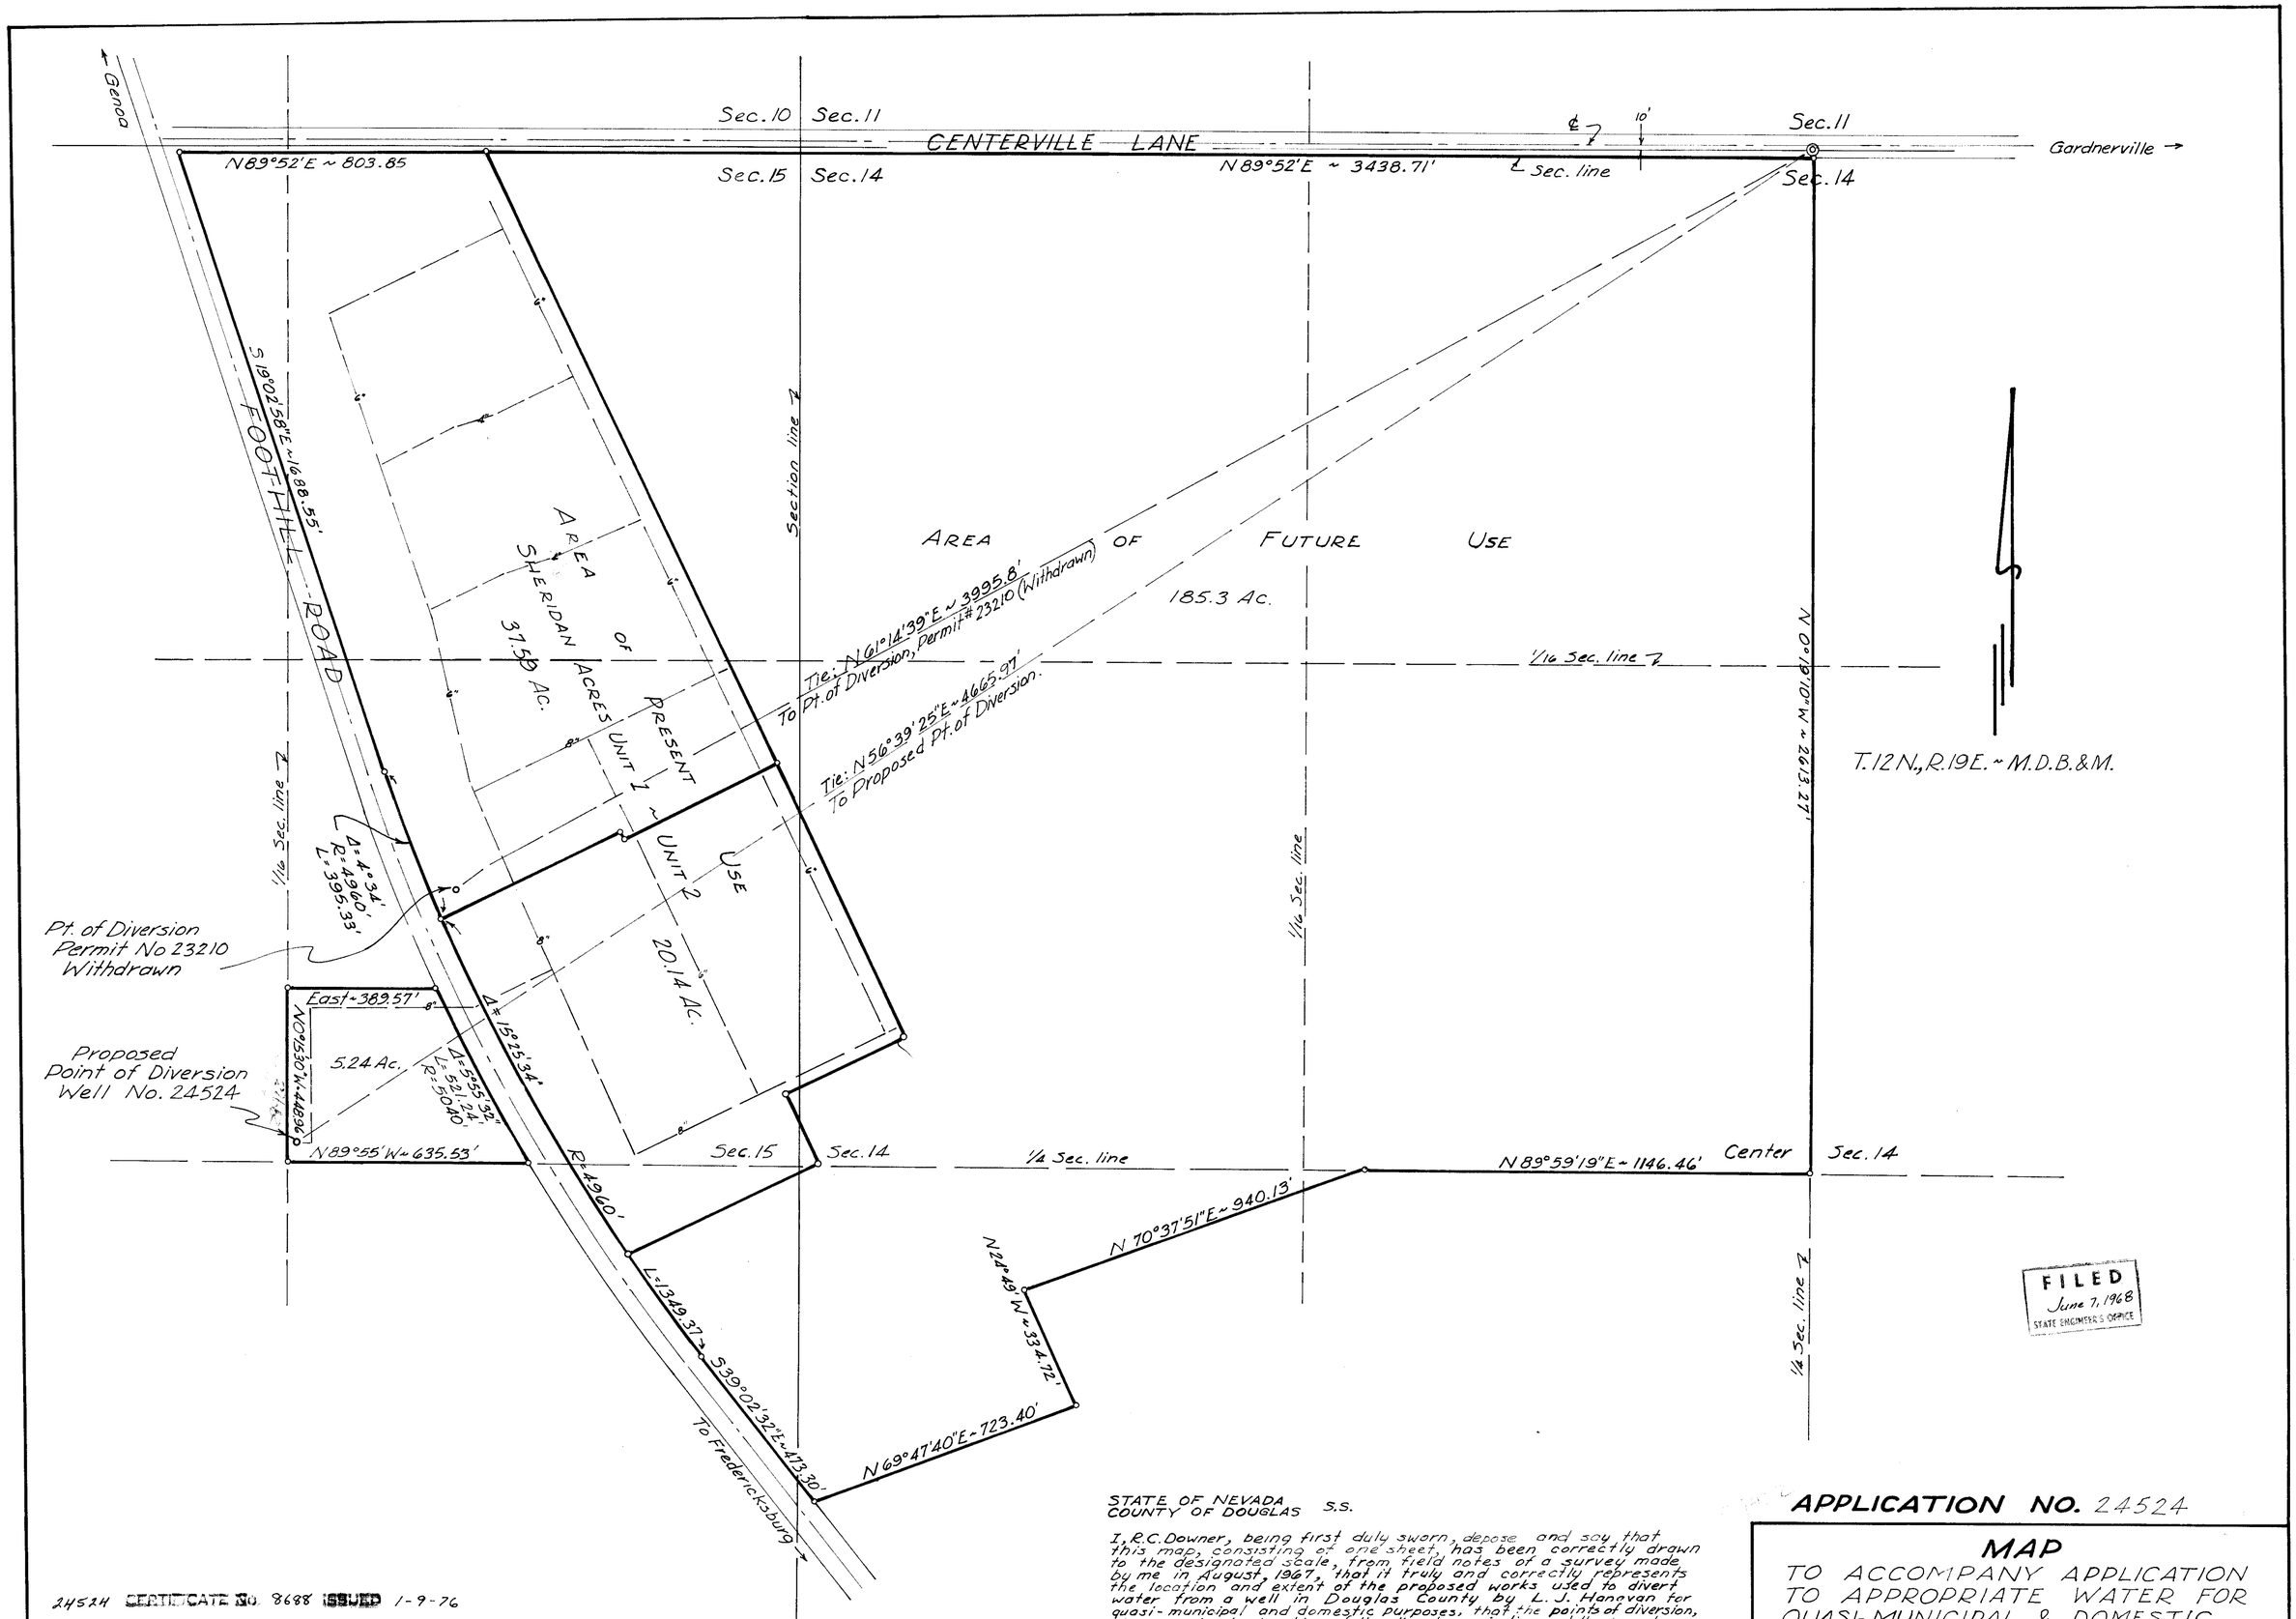

24524 CERTIFICATE No. 8688 ISSUED 1-9-76

49436 CERTIFICATE No 14457 ISSUED

STATE OF NEVADA
COUNTY OF DOUGLAS S.S.

I, R.C. Downer, being first duly sworn, depose and say that this map, consisting of one sheet, has been correctly drawn to the designated scale, from field notes of a survey made by me in August, 1967, that it truly and correctly represents the location and extent of the proposed works used to divert water from a well in Douglas County by L. J. Hanavan for quasi-municipal and domestic purposes, that the points of diversion, the approximate location of the diverting pipeline and the boundary of all land contained in the area where the quasi-municipal and domestic use is proposed are fully and correctly designated hereon.

Robert C. Downer
R.C. Downer, State Water Right Surveyor #314

Subscribed and sworn to before me this 29th day of May, 1968

Ralph S. Reed
Notary Public in and for Douglas Co., Nev.
My commission expires:

APPLICATION NO. 24524

MAP
TO ACCOMPANY APPLICATION TO APPROPRIATE WATER FOR QUASI-MUNICIPAL & DOMESTIC PURPOSES FROM A WELL
BY
L. J. HANAVAN

Scale: 1" = 200' June, 1968
Downer Engineering ~ Minden, Nevada

80987 80986 78887 73932 73931 49436 37562 29402 24524 ← File under