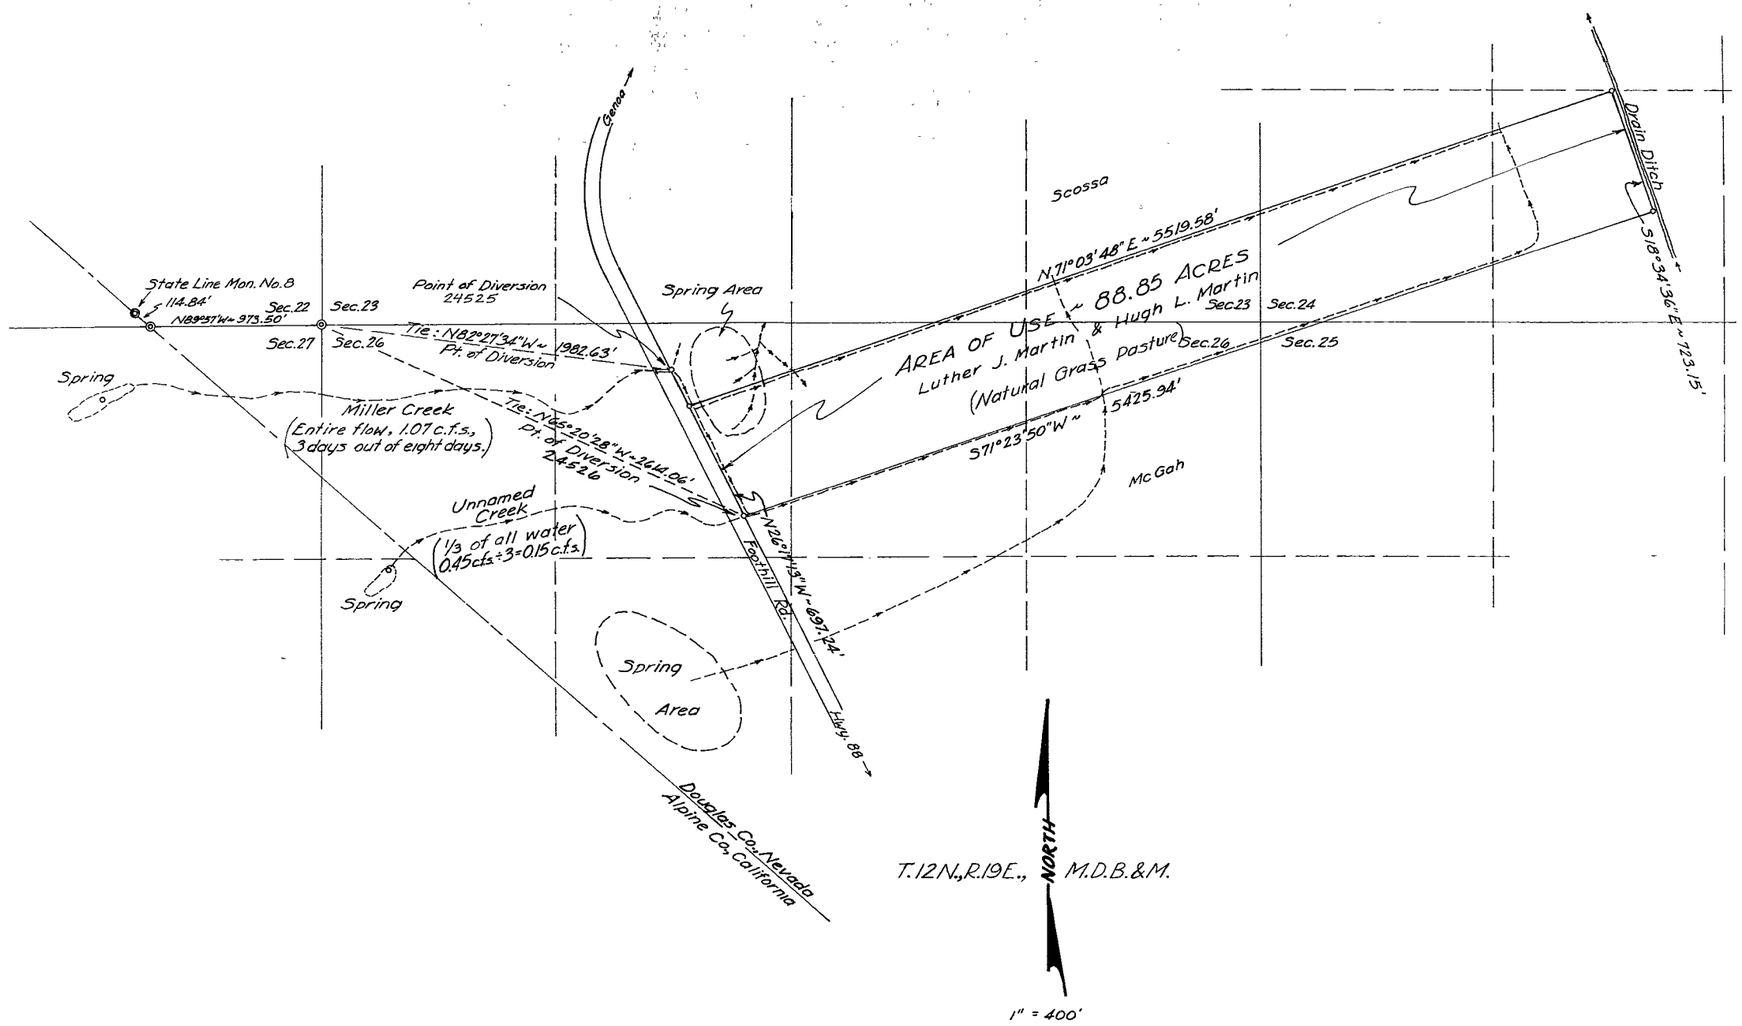

STATE OF NEVADA S.S.
COUNTY OF DOUGLAS

I, Robert C. Downer, being first duly sworn, depose and say that this map, consisting of one sheet, has been correctly drawn to the designated scale from field notes of a survey made by me on Nov. 15, 1966, that it truly and correctly represents the location and extent of the existing works used to divert water from Miller Creek and an unnamed creek in Douglas Co., Nevada, by Luther J. & Hugh L. Martin, for irrigation purposes, that the points of diversion, the approximate location of the diverting ditches and the boundaries of all land where the use of the creek water is proposed are fully and correctly designated hereon.

Robert C. Downer

R.C. Downer, State Water Rights Surveyor #314

Subscribed and sworn to before me this 20th day of May, 1968,

Howard D. McKibben

Notary Public in and for Douglas Co., Nevada.
My commission expires:

FILED
JUNE 7 1968
STATE ENGINEER'S OFFICE

Filing Application No's. 24525 & 24526

MAP
TO ACCOMPANY APPLICATION TO APPROPRIATE WATER FOR IRRIGATION PURPOSES FROM MILLER CRK. & UNNAMED CRK.
BY
Luther J. Martin & Hugh L. Martin
Scale: 1" = 400'

DOWNER ENGINEERING ~ MINDEN, NEV.

24526 24525 ← FILE