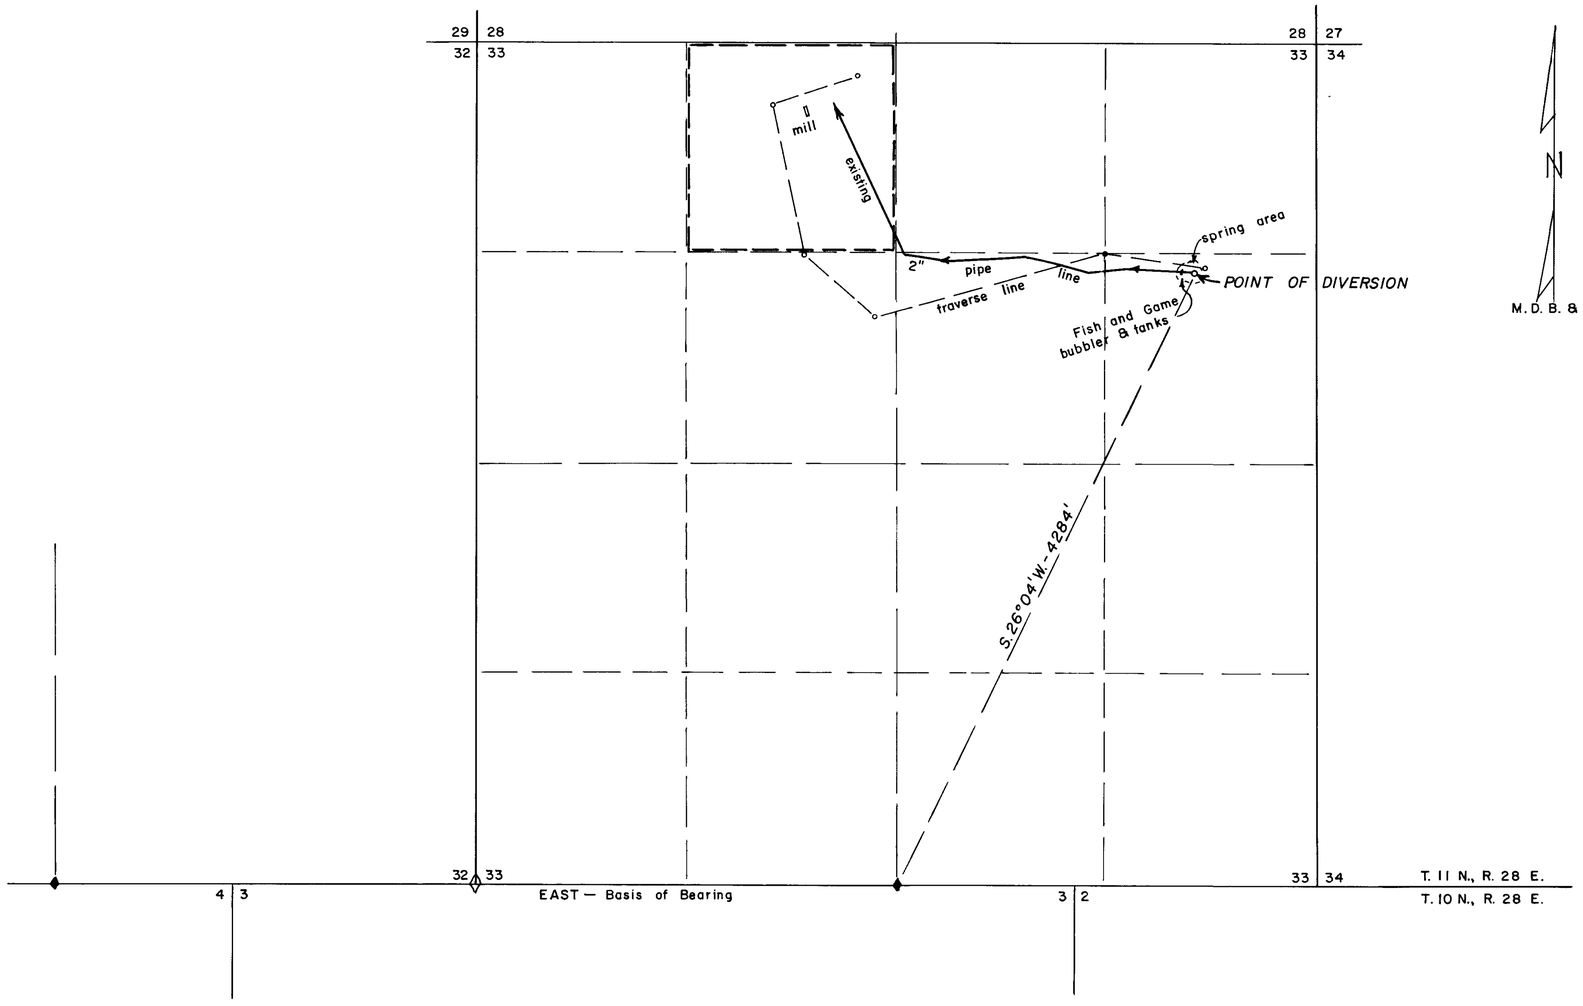

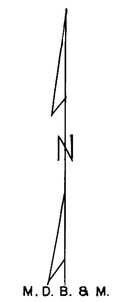

COUNTY OF MINERAL
STATE OF NEVADA SS:

I, Ernest E. Muller, being first duly sworn, depose and say that this map, consisting of one sheet, has been correctly drawn to the designated scale from field notes of a survey made by me on August 11, 1968; that it truly and correctly represents the location and extent of the works used to divert water from an un-named spring in Mineral County by M. DOUGLAS MILLER for MINING, MILLING and DOMESTIC purposes. That the proposed point of diversion, the size of the diverting conduit and the boundary of the land where use is proposed are fully and correctly shown thereon.

State Water Right Surveyor No. 273

Subscribed and sworn to before me this 13th. day of August, 1968.

Notary Public in and for
Ormsby County, Nevada

ALICE C. MAHER
Notary Public - State of Nevada
Ormsby County
My Commission Expires Sept. 28, 1969

SCALE — 1" = 500'

0 500 1320 2640

CERTIFICATE NO. 7753 ISSUED 3-3-72

FILED
AUG 13 1968
STATE ENGINEER'S OFFICE

MAP
TO ACCOMPANY APPLICATION
TO APPROPRIATE WATER
BY
M. DOUGLAS MILLER
FOR
MINING, MILLING AND DOMESTIC PURPOSES
FROM
AN UN-NAMED SPRING

24528