STATE OF NEVADA }
County of White Pine } s.s.

I, Robert W. Millard, being first duly sworn, depose and say that this map, consisting of one sheet, has been correctly drawn to the designated scale from field notes of a survey made under my supervision and direction between the 22nd and 24th days of August, 1967, that it truly and correctly represents the proposed location and extent of the works used to divert water from underground source in Lander County, by ADA H. WORK for irrigation & domestic purposes. That the proposed point of diversion the approximate location and size of the diverting channel, all reservoirs or basins, the location and names of all other works which will cross or connect with the proposed works, and the boundary of all lands, showing by 40-acre subdivisions the areas proposed to be irrigated, are fully and correctly designated thereon.

State Water Right Surveyor

Subscribed and sworn to before me this 13th day of August, 1967.

Notary Public in and for White Pine County, Nevada.

BEVERLY PARATO
Notary Public — State of
White Pine Co.
My Commission Expires Jan. 16, 1969

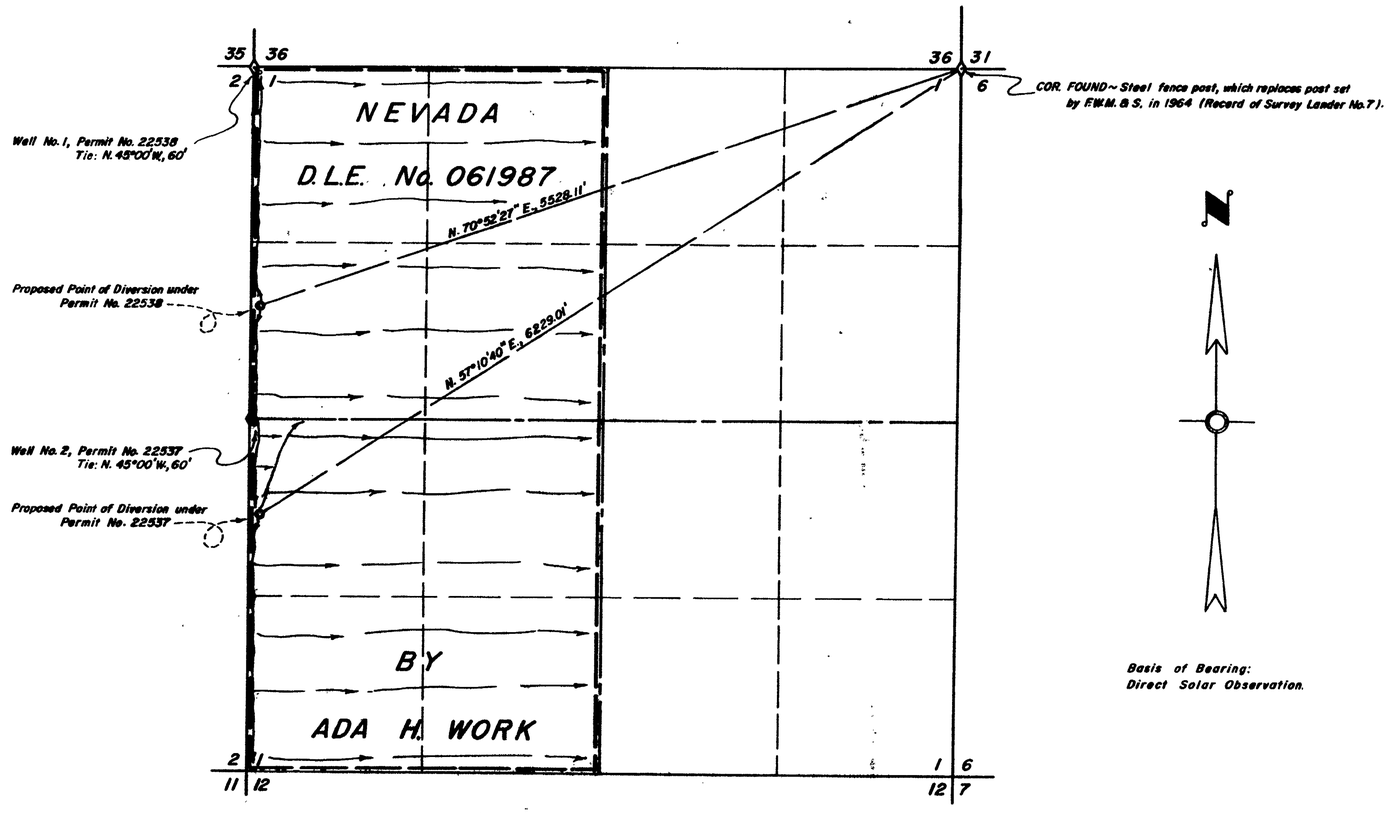

Basis of Bearing:
Direct Solar Observation.

T. 17 N., R. 41 E., M.D.B.&M.

0 600 1200 1800 2400
Scale ~ 1" = 600'

M-4

DATE	MILLARD-SPINK ASSOCIATES, INC DESCRIPTION	
8-30-68	REVISIONS	JaM

FIELD	W.T.B.	DESIGN	DWG. No.
DETAIL		TRACING JaM	FILE No.
CALC.	W.T.B.	CHECK	
COMP.		APPROVED	

FILED
20 June 68
STATE ENGINEER'S OFFICE

1968 JUN 20 PM 2 45

MAP TO ACCOMPANY APPLICATION
TO CHANGE POINT OF DIVERSION
UNDER PERMIT No.s 22537 & 22538
FOR IRRIGATION & DOMESTIC
BY ADA H. WORK
FROM UNDERGROUND SOURCES
REGISTERED ENGINEERS MILLARD-SPINK ASSOCIATES, INC. LAND SURVEYORS
ELY, ELKO, RENO, NEVADA

24538 24537