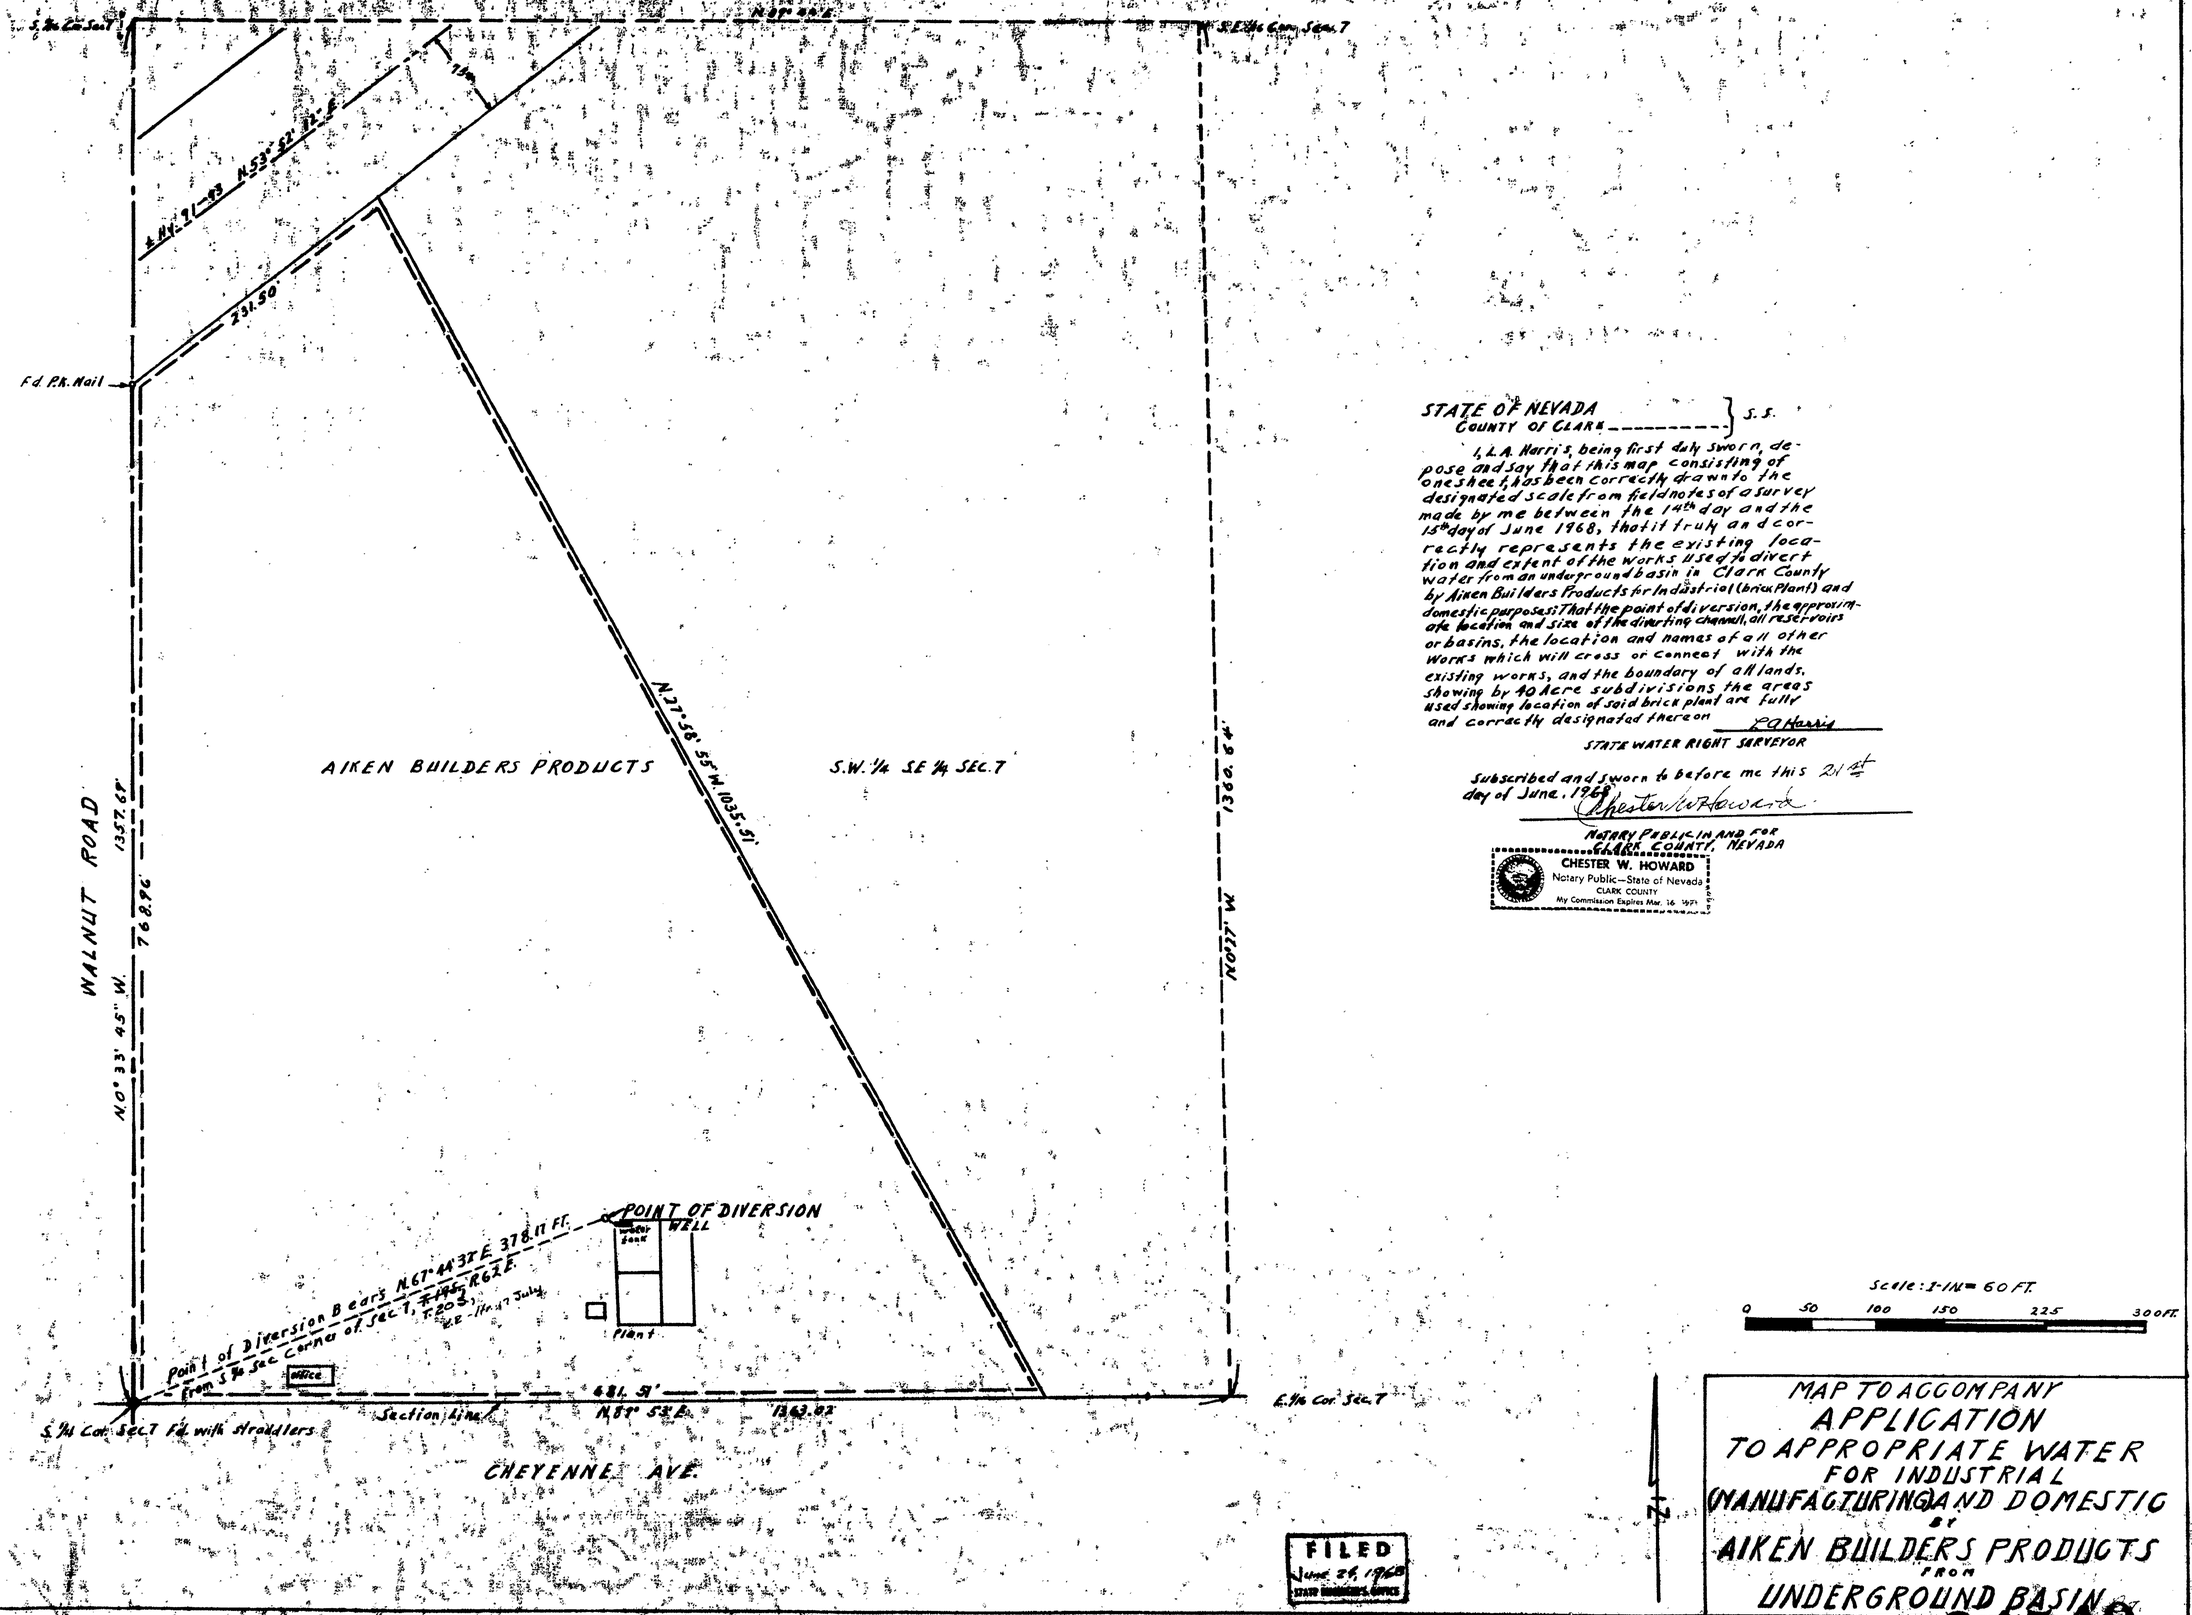

STATE OF NEVADA }
COUNTY OF CLARK } S.S.

I, L.A. Harris, being first duly sworn, depose and say that this map consisting of one sheet, has been correctly drawn to the designated scale from field notes of a survey made by me between the 14th day and the 15th day of June 1968, that it truly and correctly represents the existing location and extent of the works used to divert water from an underground basin in Clark County by Aiken Builders Products for Industrial (brick Plant) and domestic purposes; That the point of diversion, the approximate location and size of the diverting channel, all reservoirs or basins, the location and names of all other works which will cross or connect with the existing works, and the boundary of all lands, showing by 40 Acre subdivisions the areas used showing location of said brick plant are fully and correctly designated thereon

L.A. Harris
STATE WATER RIGHT SURVEYOR

Subscribed and sworn to before me this 21st day of June, 1969

Chester W. Howard
NOTARY PUBLIC IN AND FOR CLARK COUNTY, NEVADA

CHESTER W. HOWARD
Notary Public—State of Nevada
CLARK COUNTY
My Commission Expires Mar. 16, 1971

FILED
June 26, 1969
STATE ENGINEER'S OFFICE

MAP TO ACCOMPANY
APPLICATION
TO APPROPRIATE WATER
FOR INDUSTRIAL
(MANUFACTURING) AND DOMESTIC
BY
AIKEN BUILDERS PRODUCTS
FROM
UNDERGROUND BASIN

24540