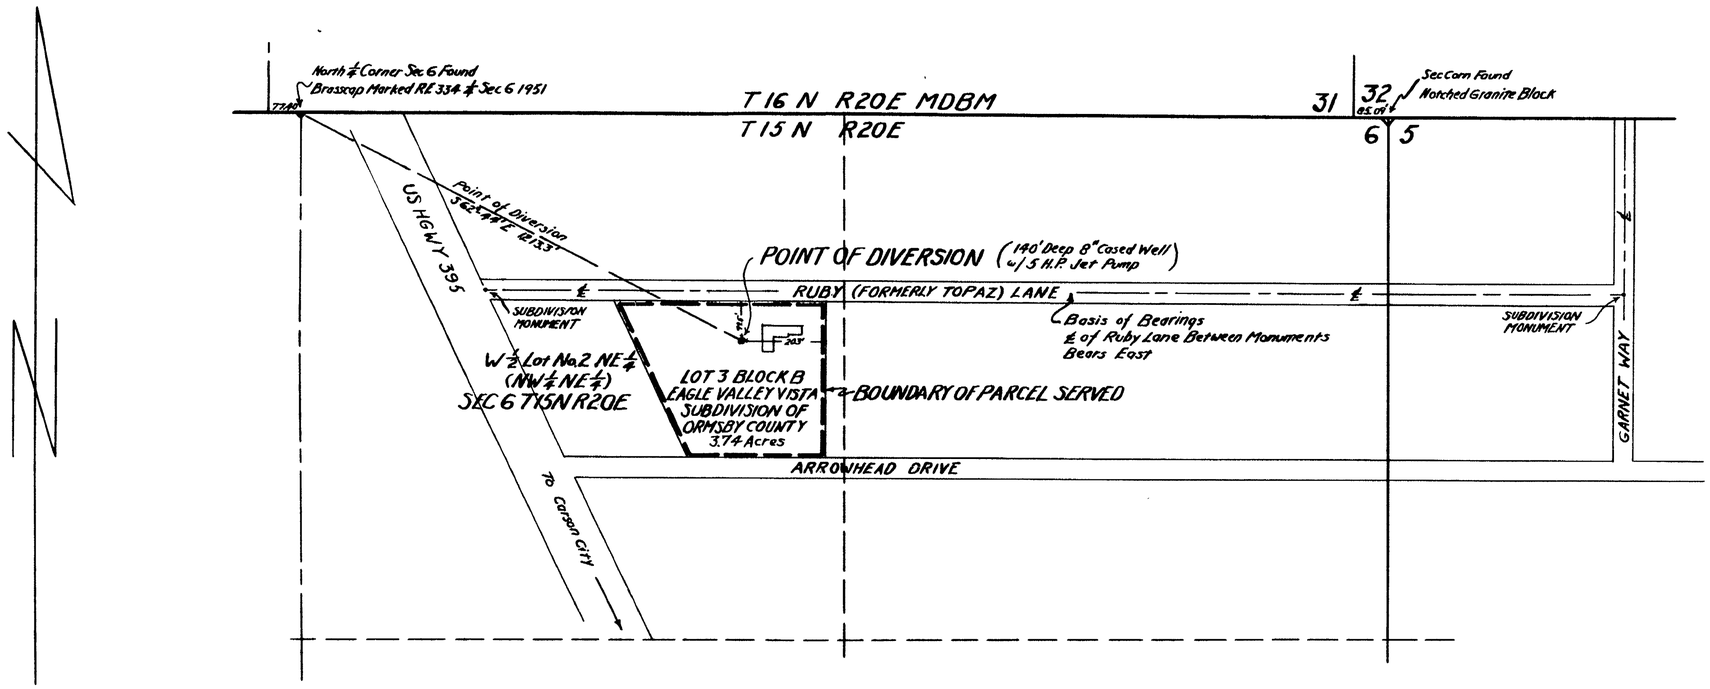

STATE OF NEVADA }
COUNTY OF ORMSBY } S.S.

I, J.N. Littlefield, being first duly sworn, depose and say that this map, consisting of one sheet, has been correctly drawn to the designated scale from field notes of a survey made by me on the 30th day of June 1968; that it truly and correctly represents the location and extent of the works used to divert water from an underground source in Ormsby County by J.N. Littlefield for Quasi-Municipal purposes. That the point of diversion, the location and size of the diverting conduit, the place and manner of use and the location and names of all other works or streams which are crossed by, or connected with the said works, are fully and correctly designated thereon.

J.N. Littlefield
State Water Right Surveyor

Subscribed and sworn to before me this 30th day of June, 1968

Lois B. Littlefield
Notary Public in and for
ORMSBY COUNTY, NEVADA
My commission expires
November 12, 1971.

LOIS B. LITTLEFIELD
Notary Public, State of Nevada
Appointment Recorded in Ormsby County
My Commission Expires Nov. 12, 1971

FILED
JULY 1, 1968
STATE ENGINEER'S OFFICE

100 50 0 100 200 300 400 500 600 700 800 900'
Scale: 1" = 200'

MAP TO ACCOMPANY
APPLICATION
TO APPROPRIATE WATER
FOR
QUASI-MUNICIPAL USE
BY
J.N. LITTLEFIELD
FROM AN UNDERGROUND SOURCE

24554